



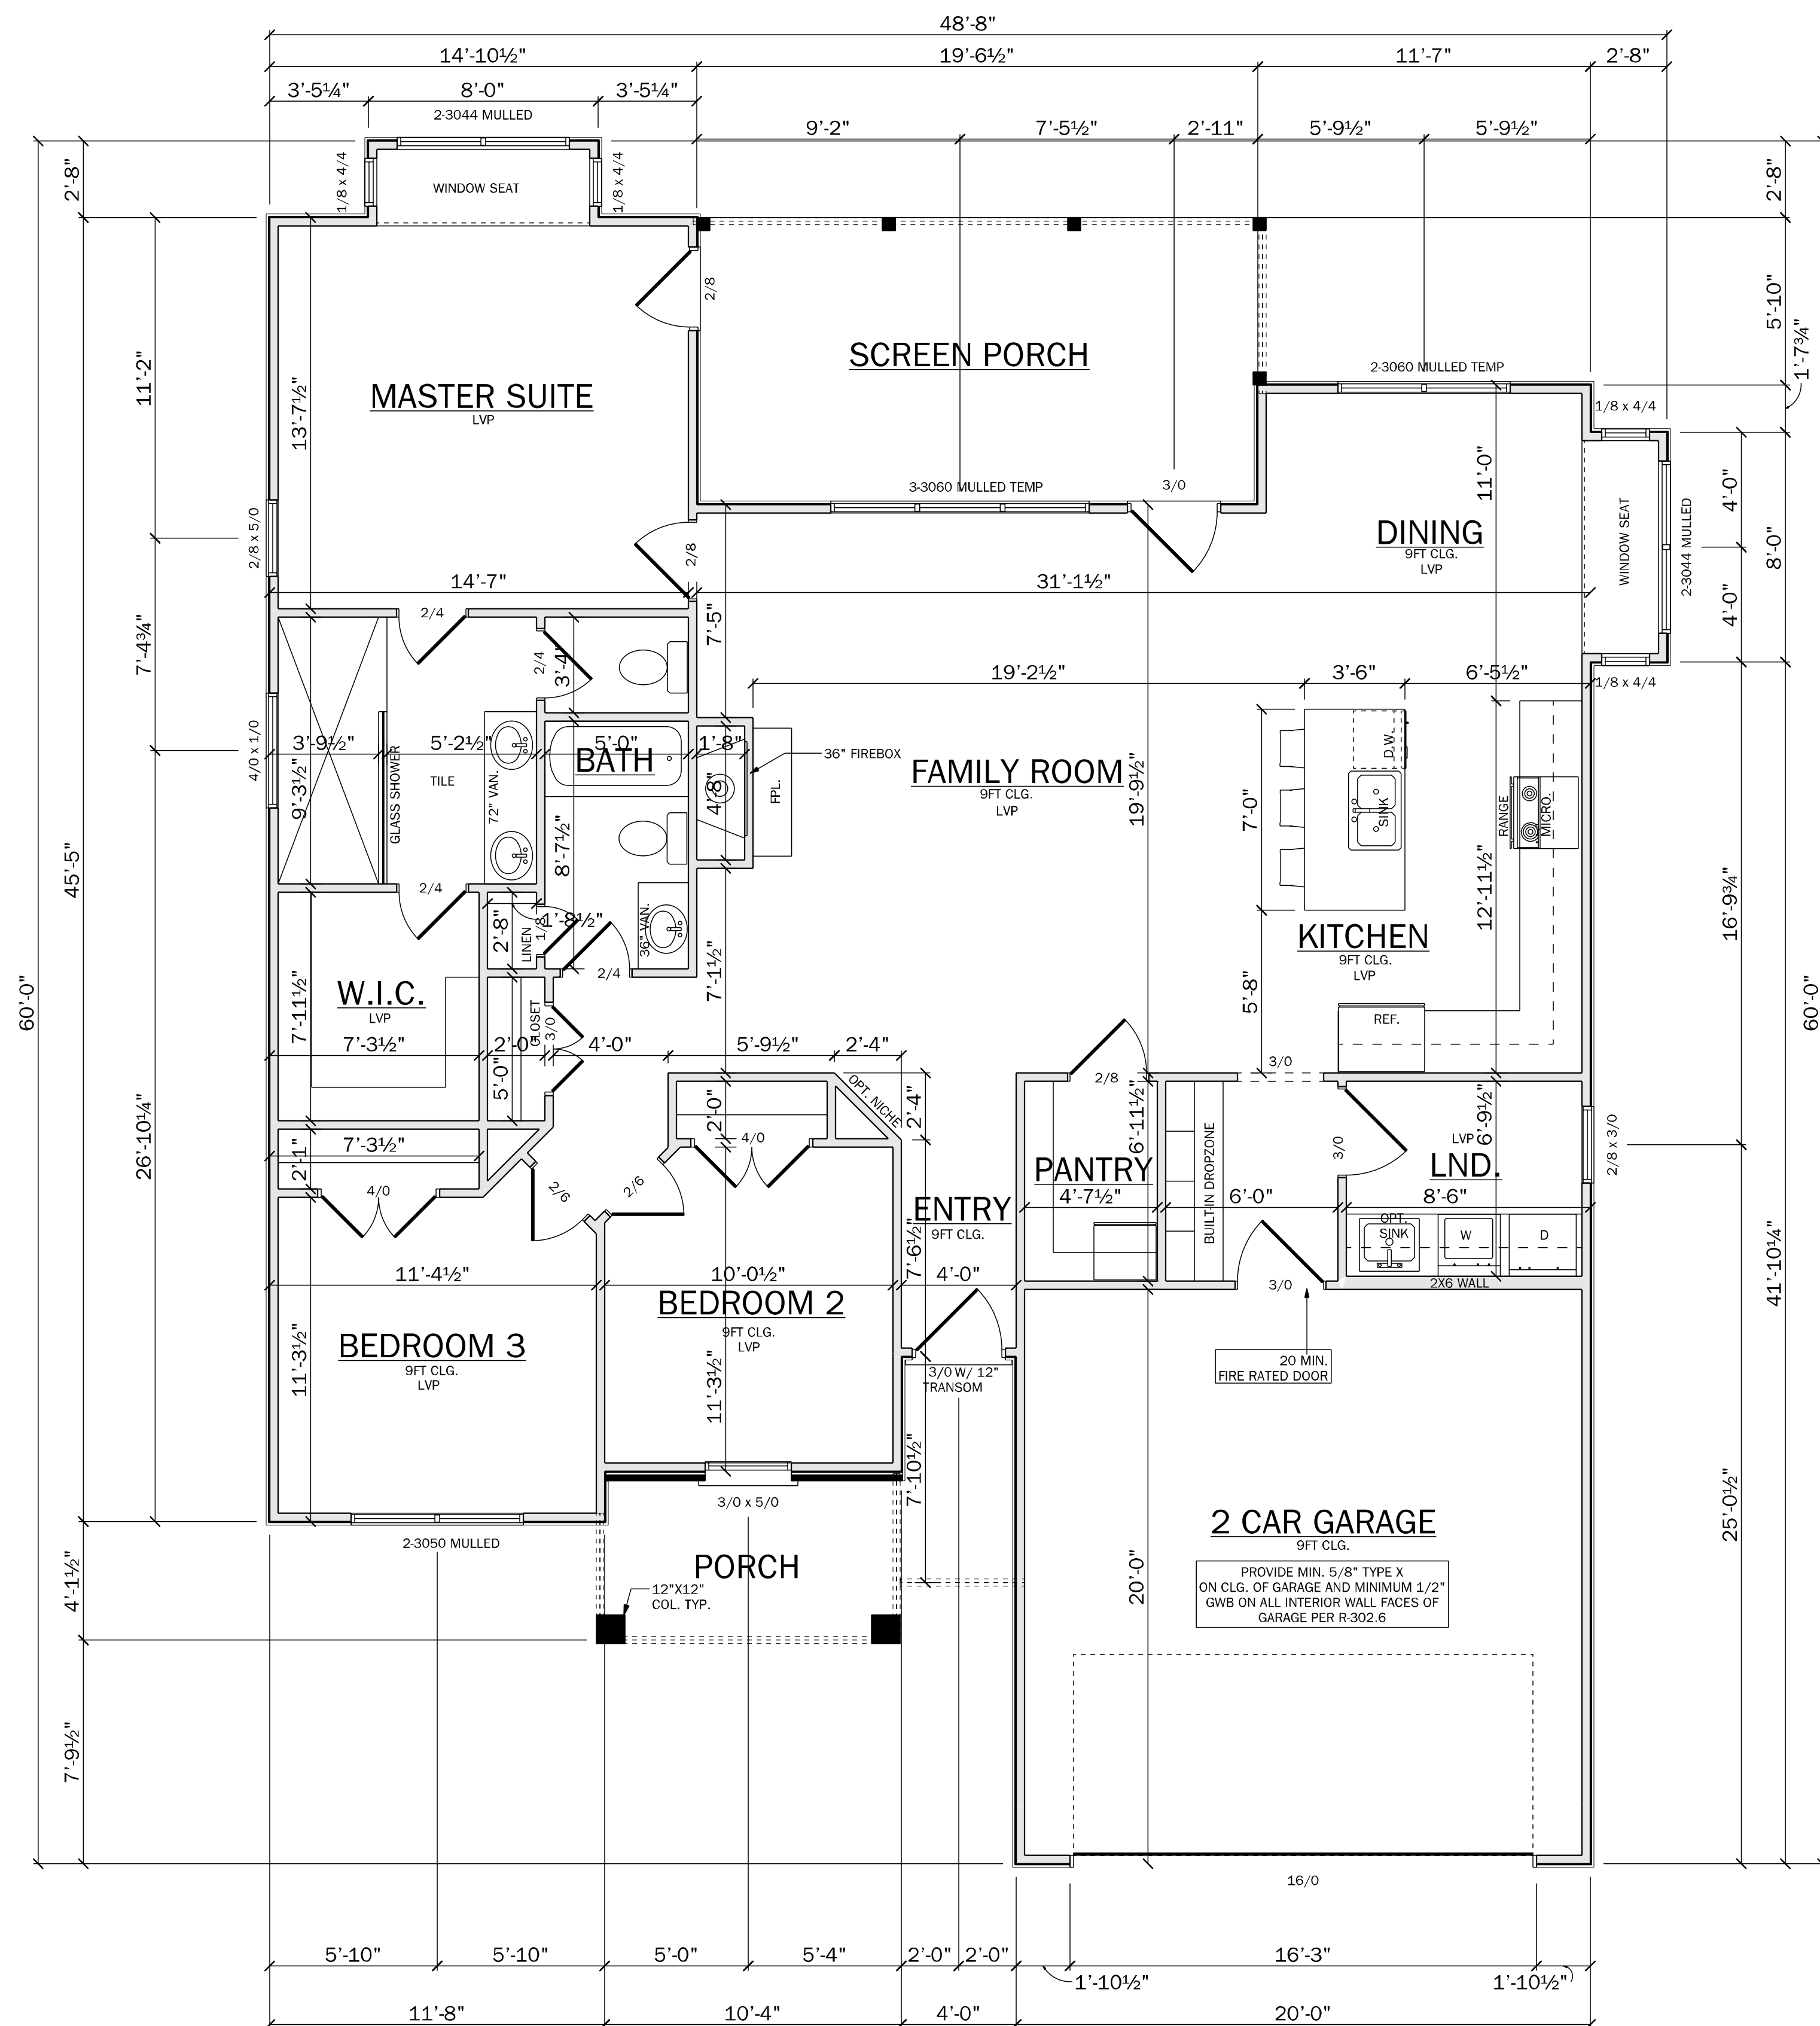

FIRST FLOOR
SCALE: 1/4" = 1'-0"

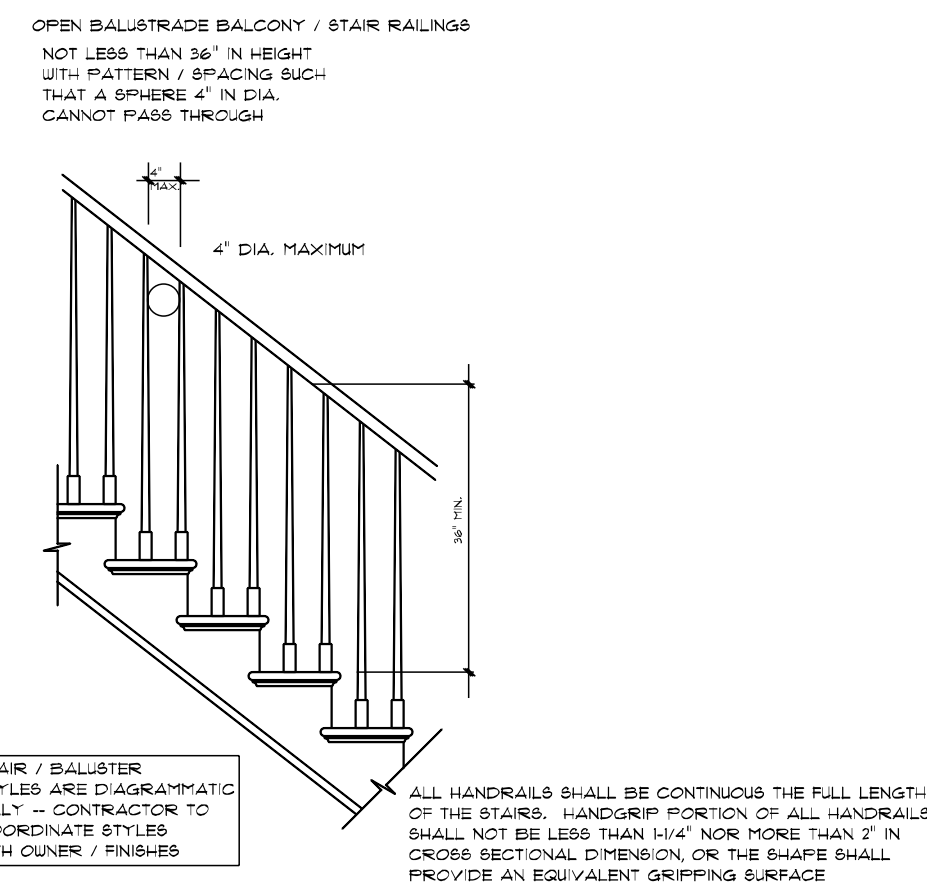


STAIR RAILING DETAIL/NOTES

Sq Footage	
FIRST FLOOR	1645
2 CAR GARAGE	400
FRONT PORCH	96
OPT SCREEN PORCH	198
TOTAL UNDER ROOF	2339



FRONT ELEVATION

SCALE: 1/4" = 1'-0"

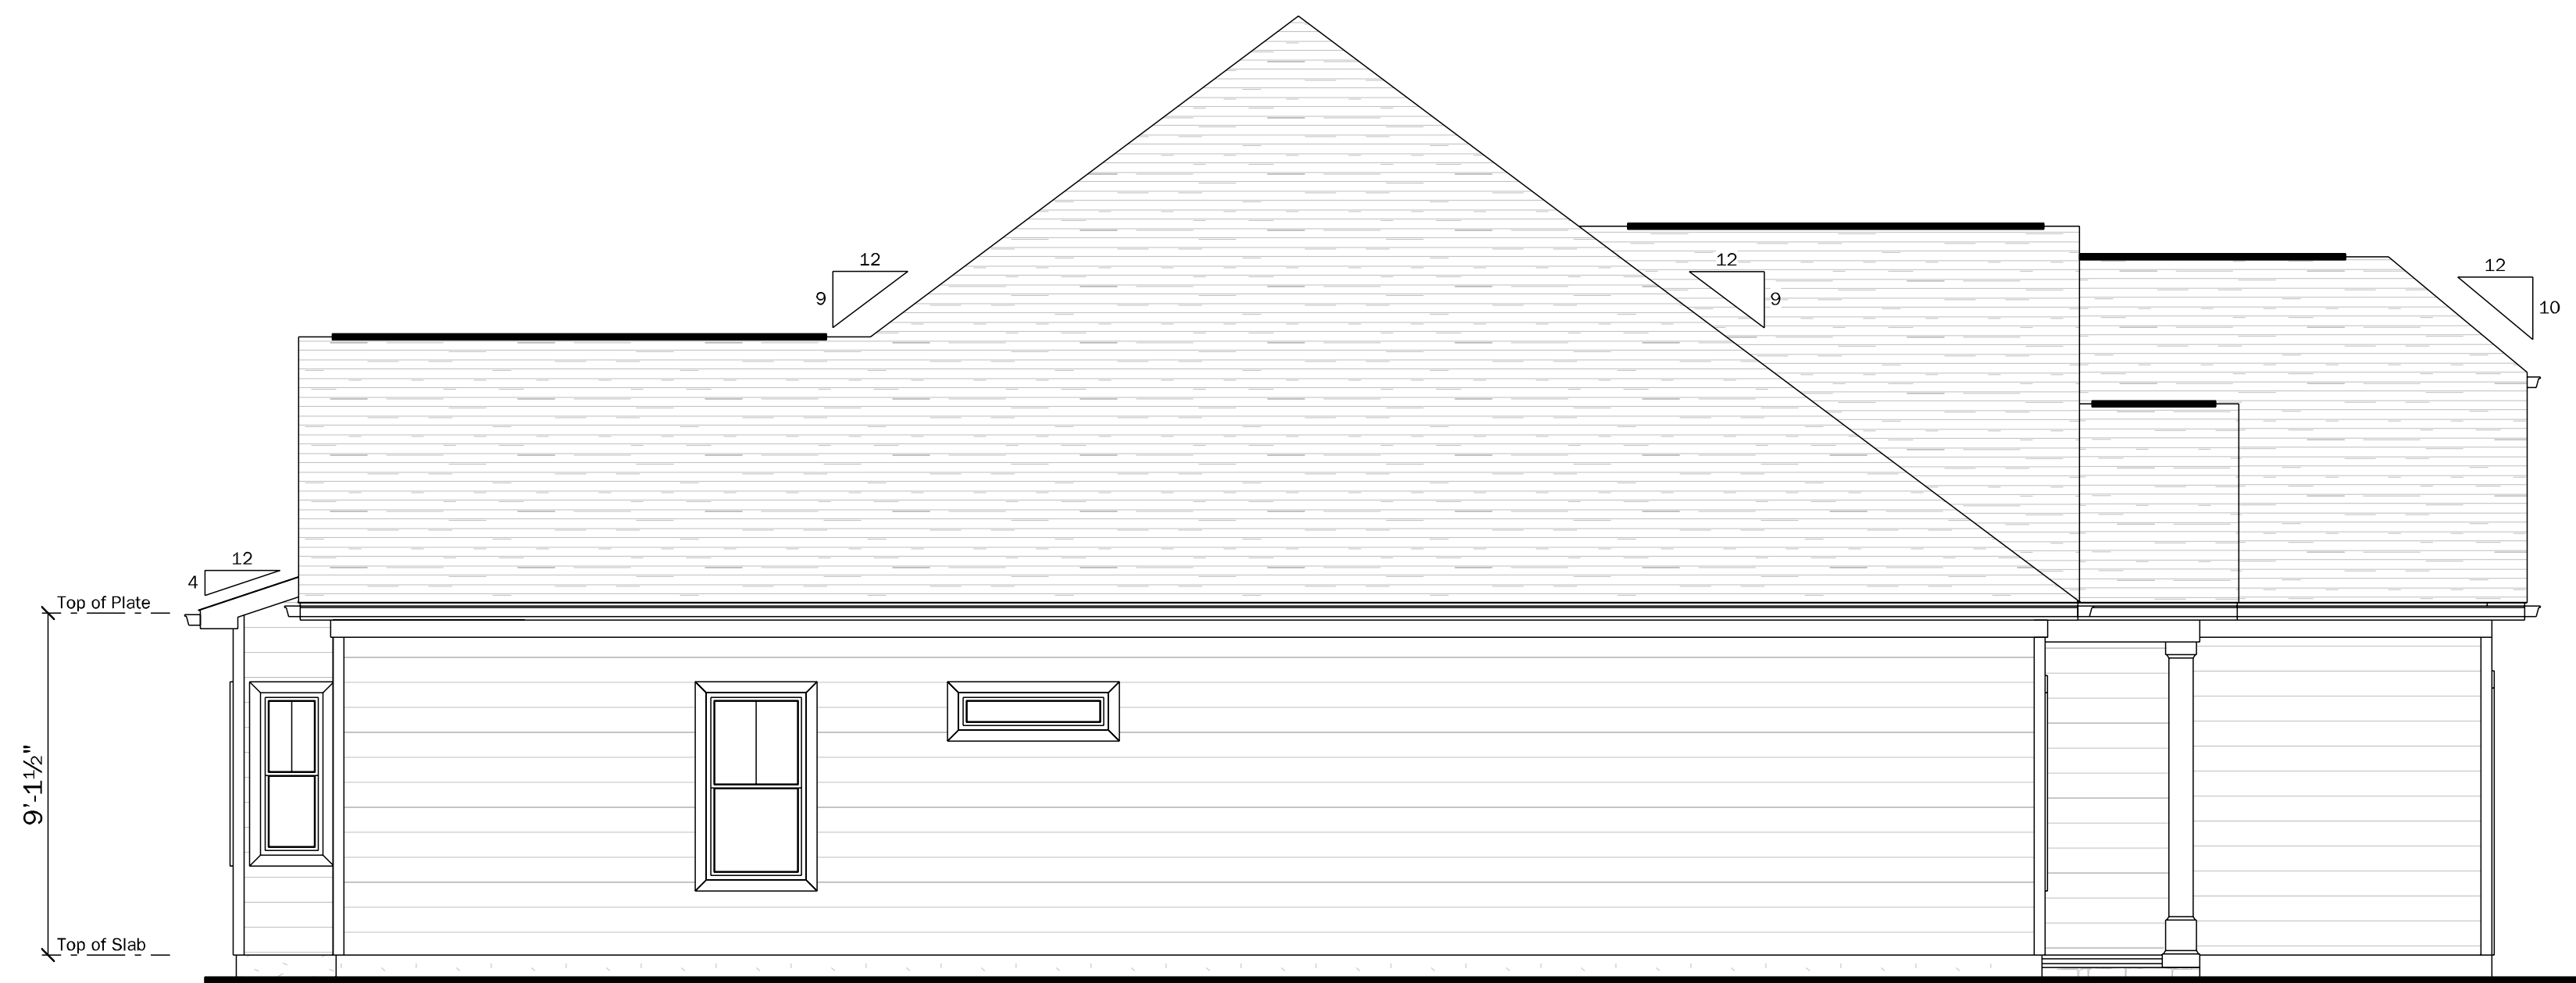


LEFT ELEVATION

SCALE: 1/4" = 1'-0"



REAR ELEVATION

SCALE: 1/4" = 1'-0"

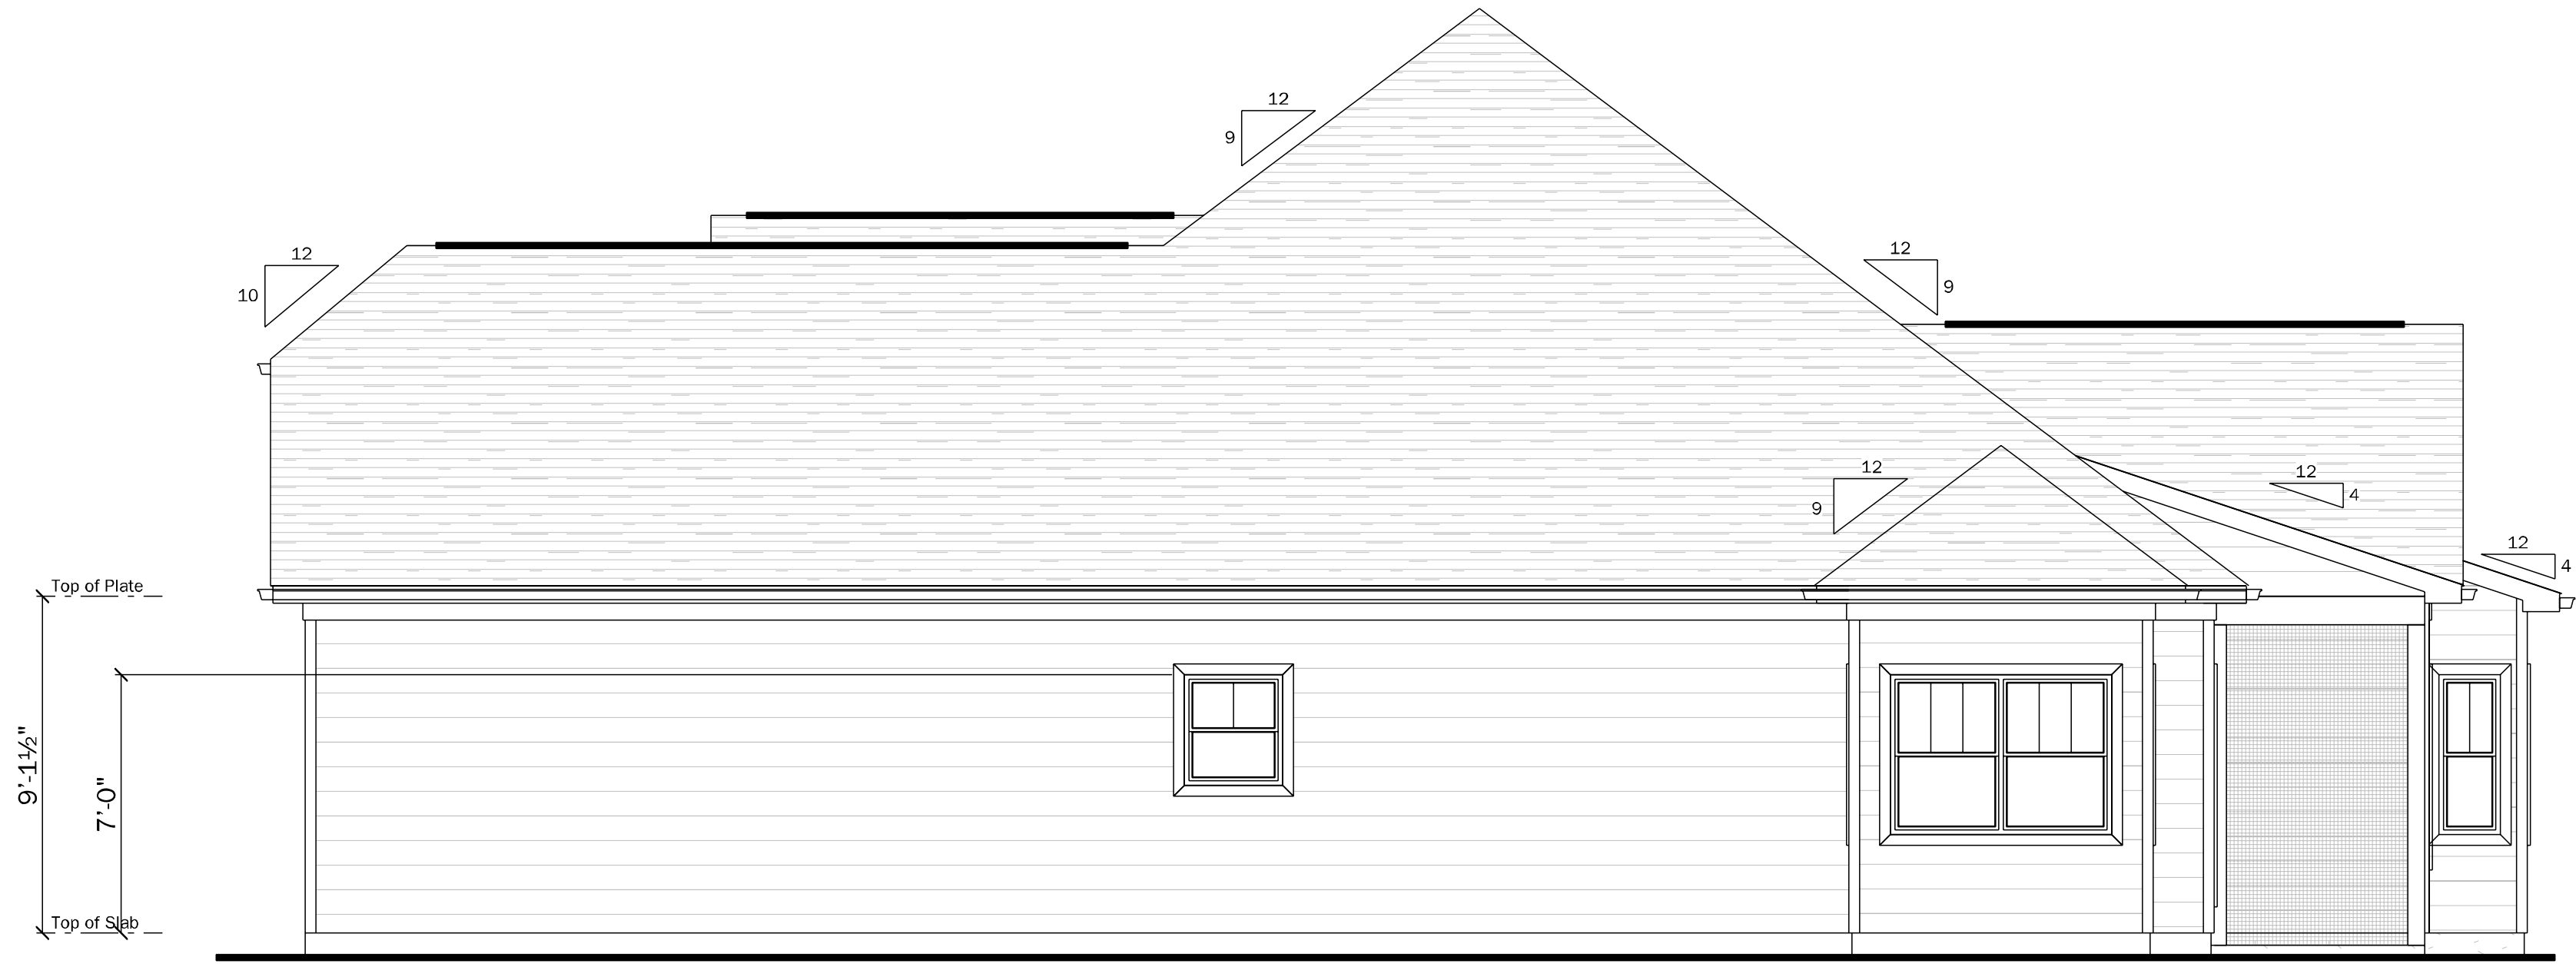

RIGHT ELEVATION

SCALE: 1/4" = 1'-0"

