


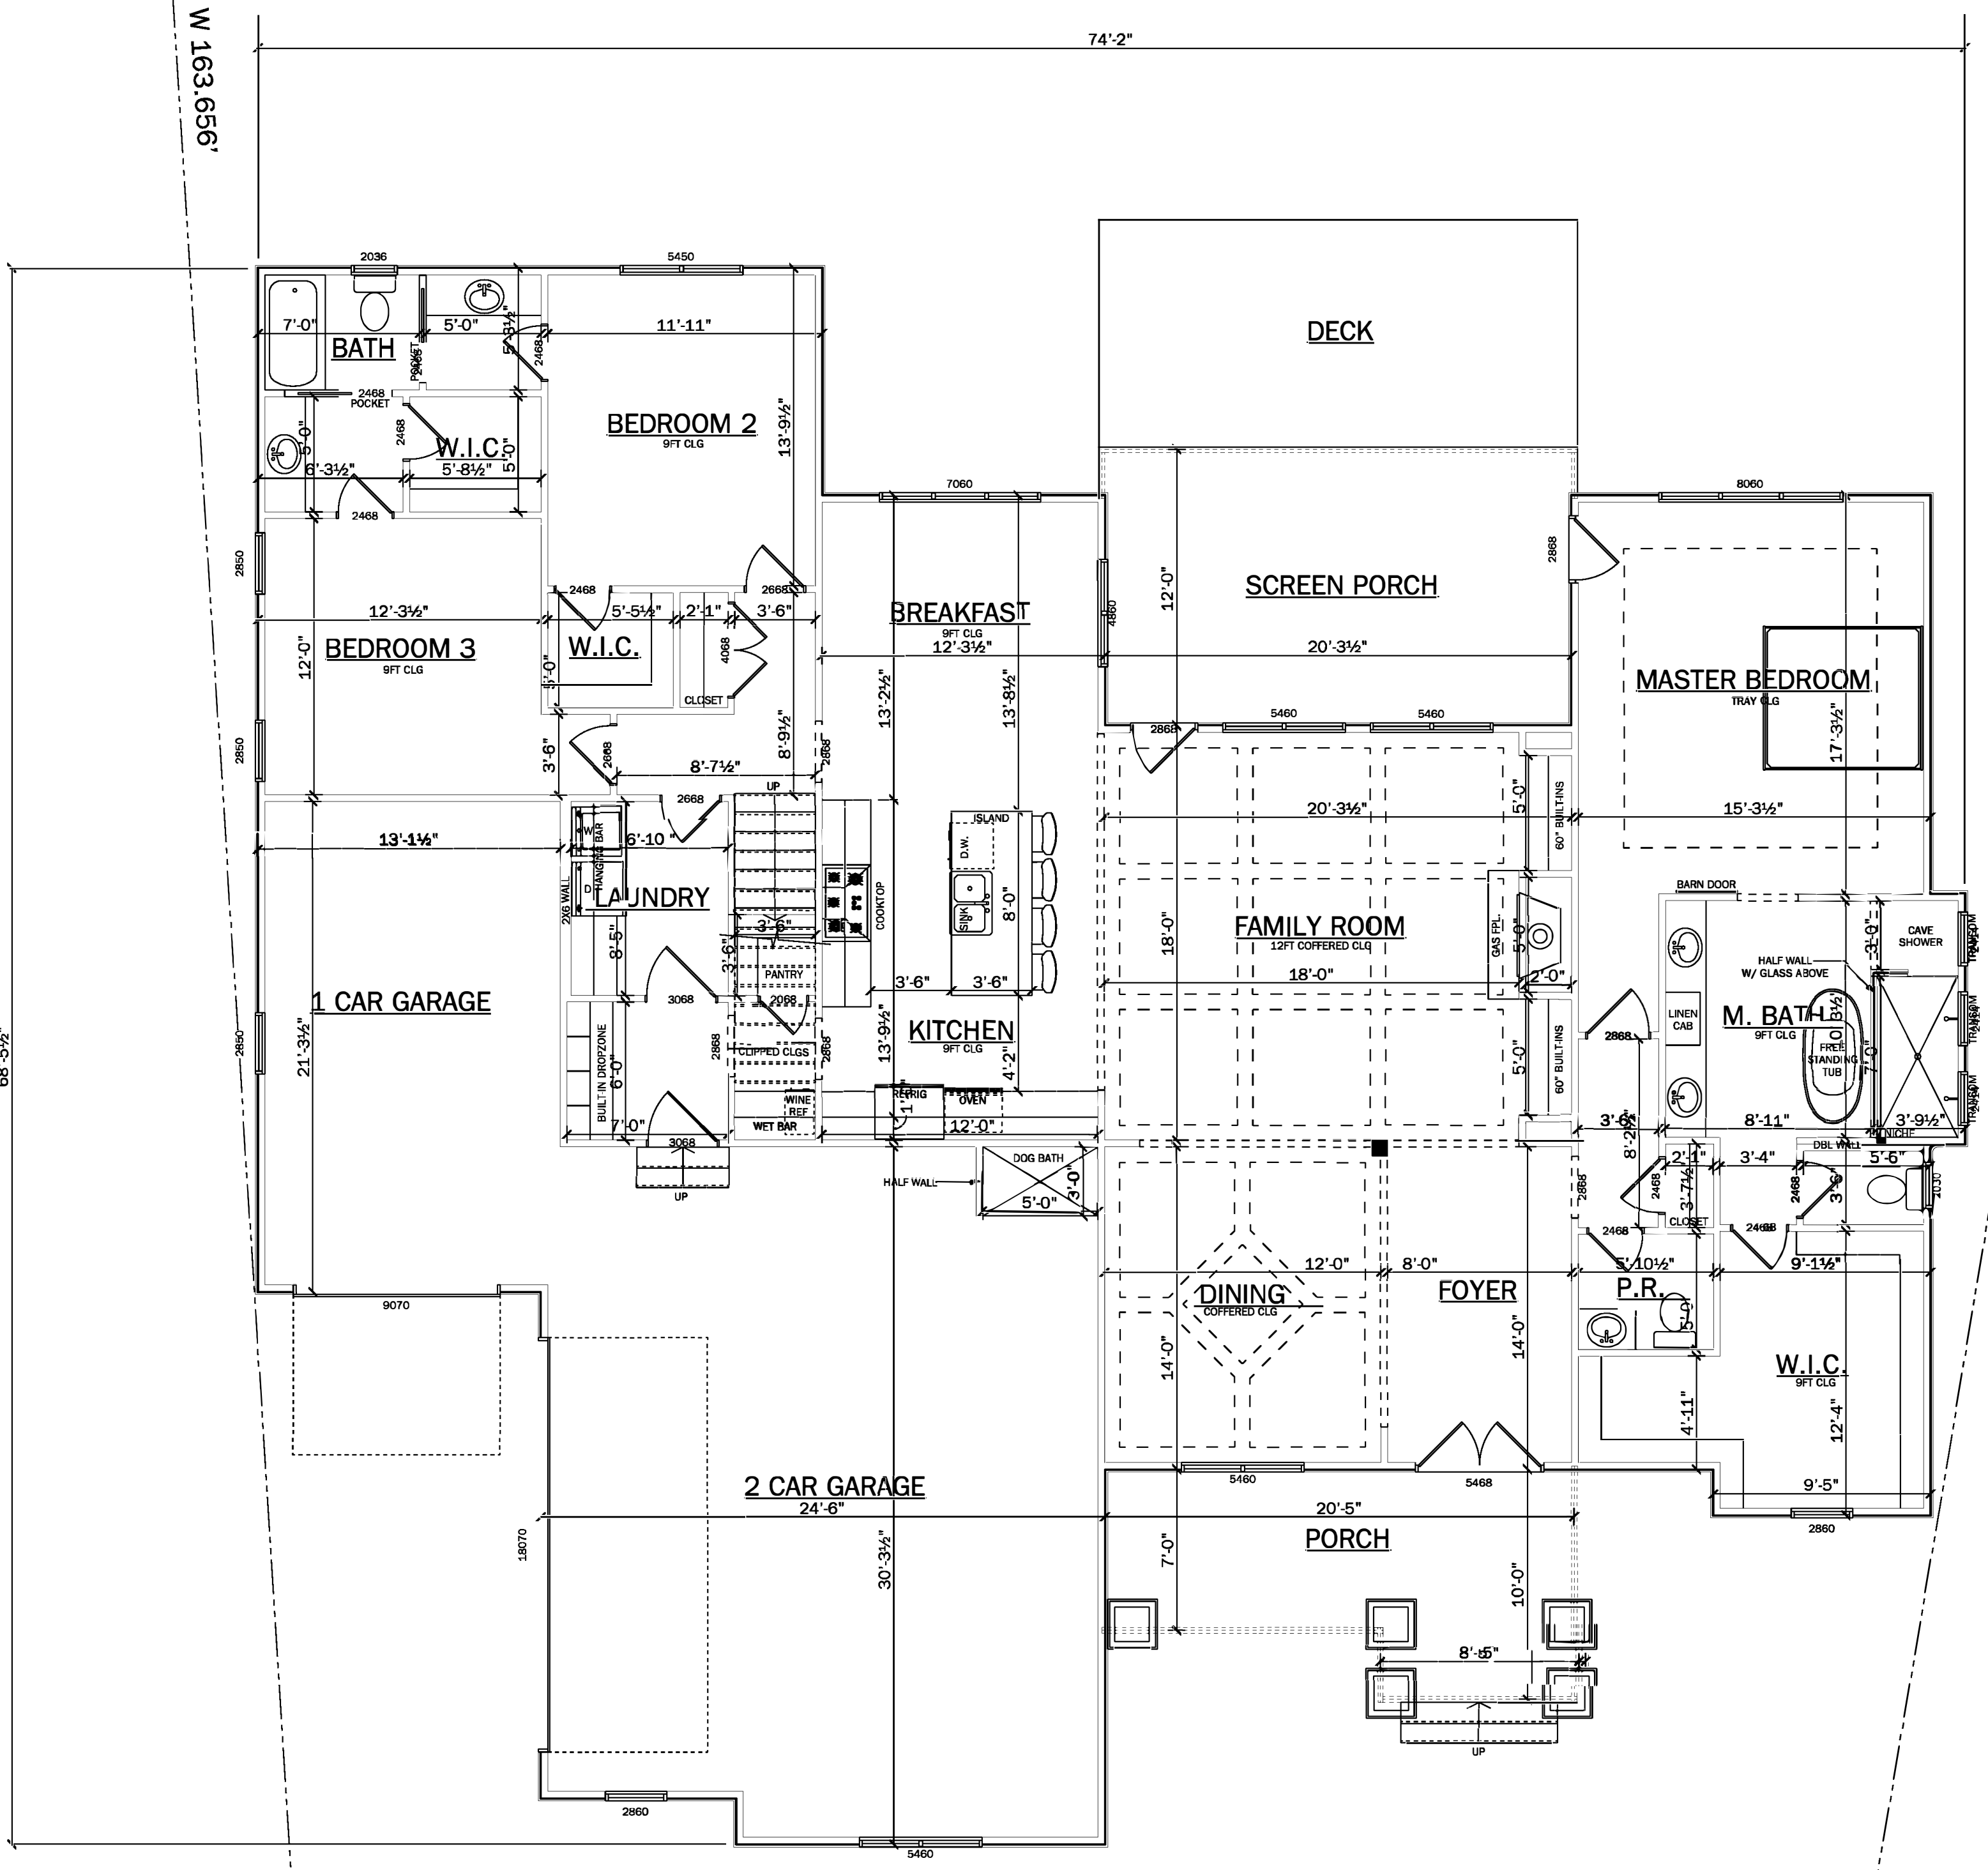

N 03°36'32" W 163.656'

N 03°36'32" W 241.450'

1/4" = 8'


74'-2"


S 09°33'44" W 155.968'

S 09°33'44" W 225.299'

MAIN FLOOR
SCALE: 3/16" = 1'-0"

Sq Footage	
FIRST FLOOR	2439
SECOND FLOOR	733
TOTAL HEATED	3172
3 CAR GARAGE	995
FRONT PORCH	172
SCREEN PORCH	253
TOTAL UNDER ROOF	4592

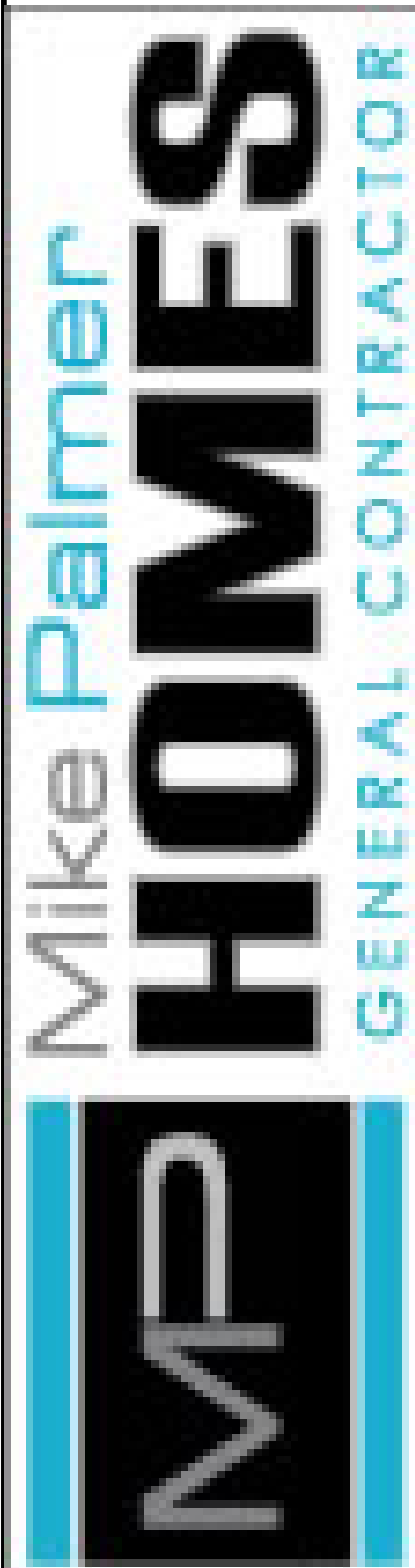

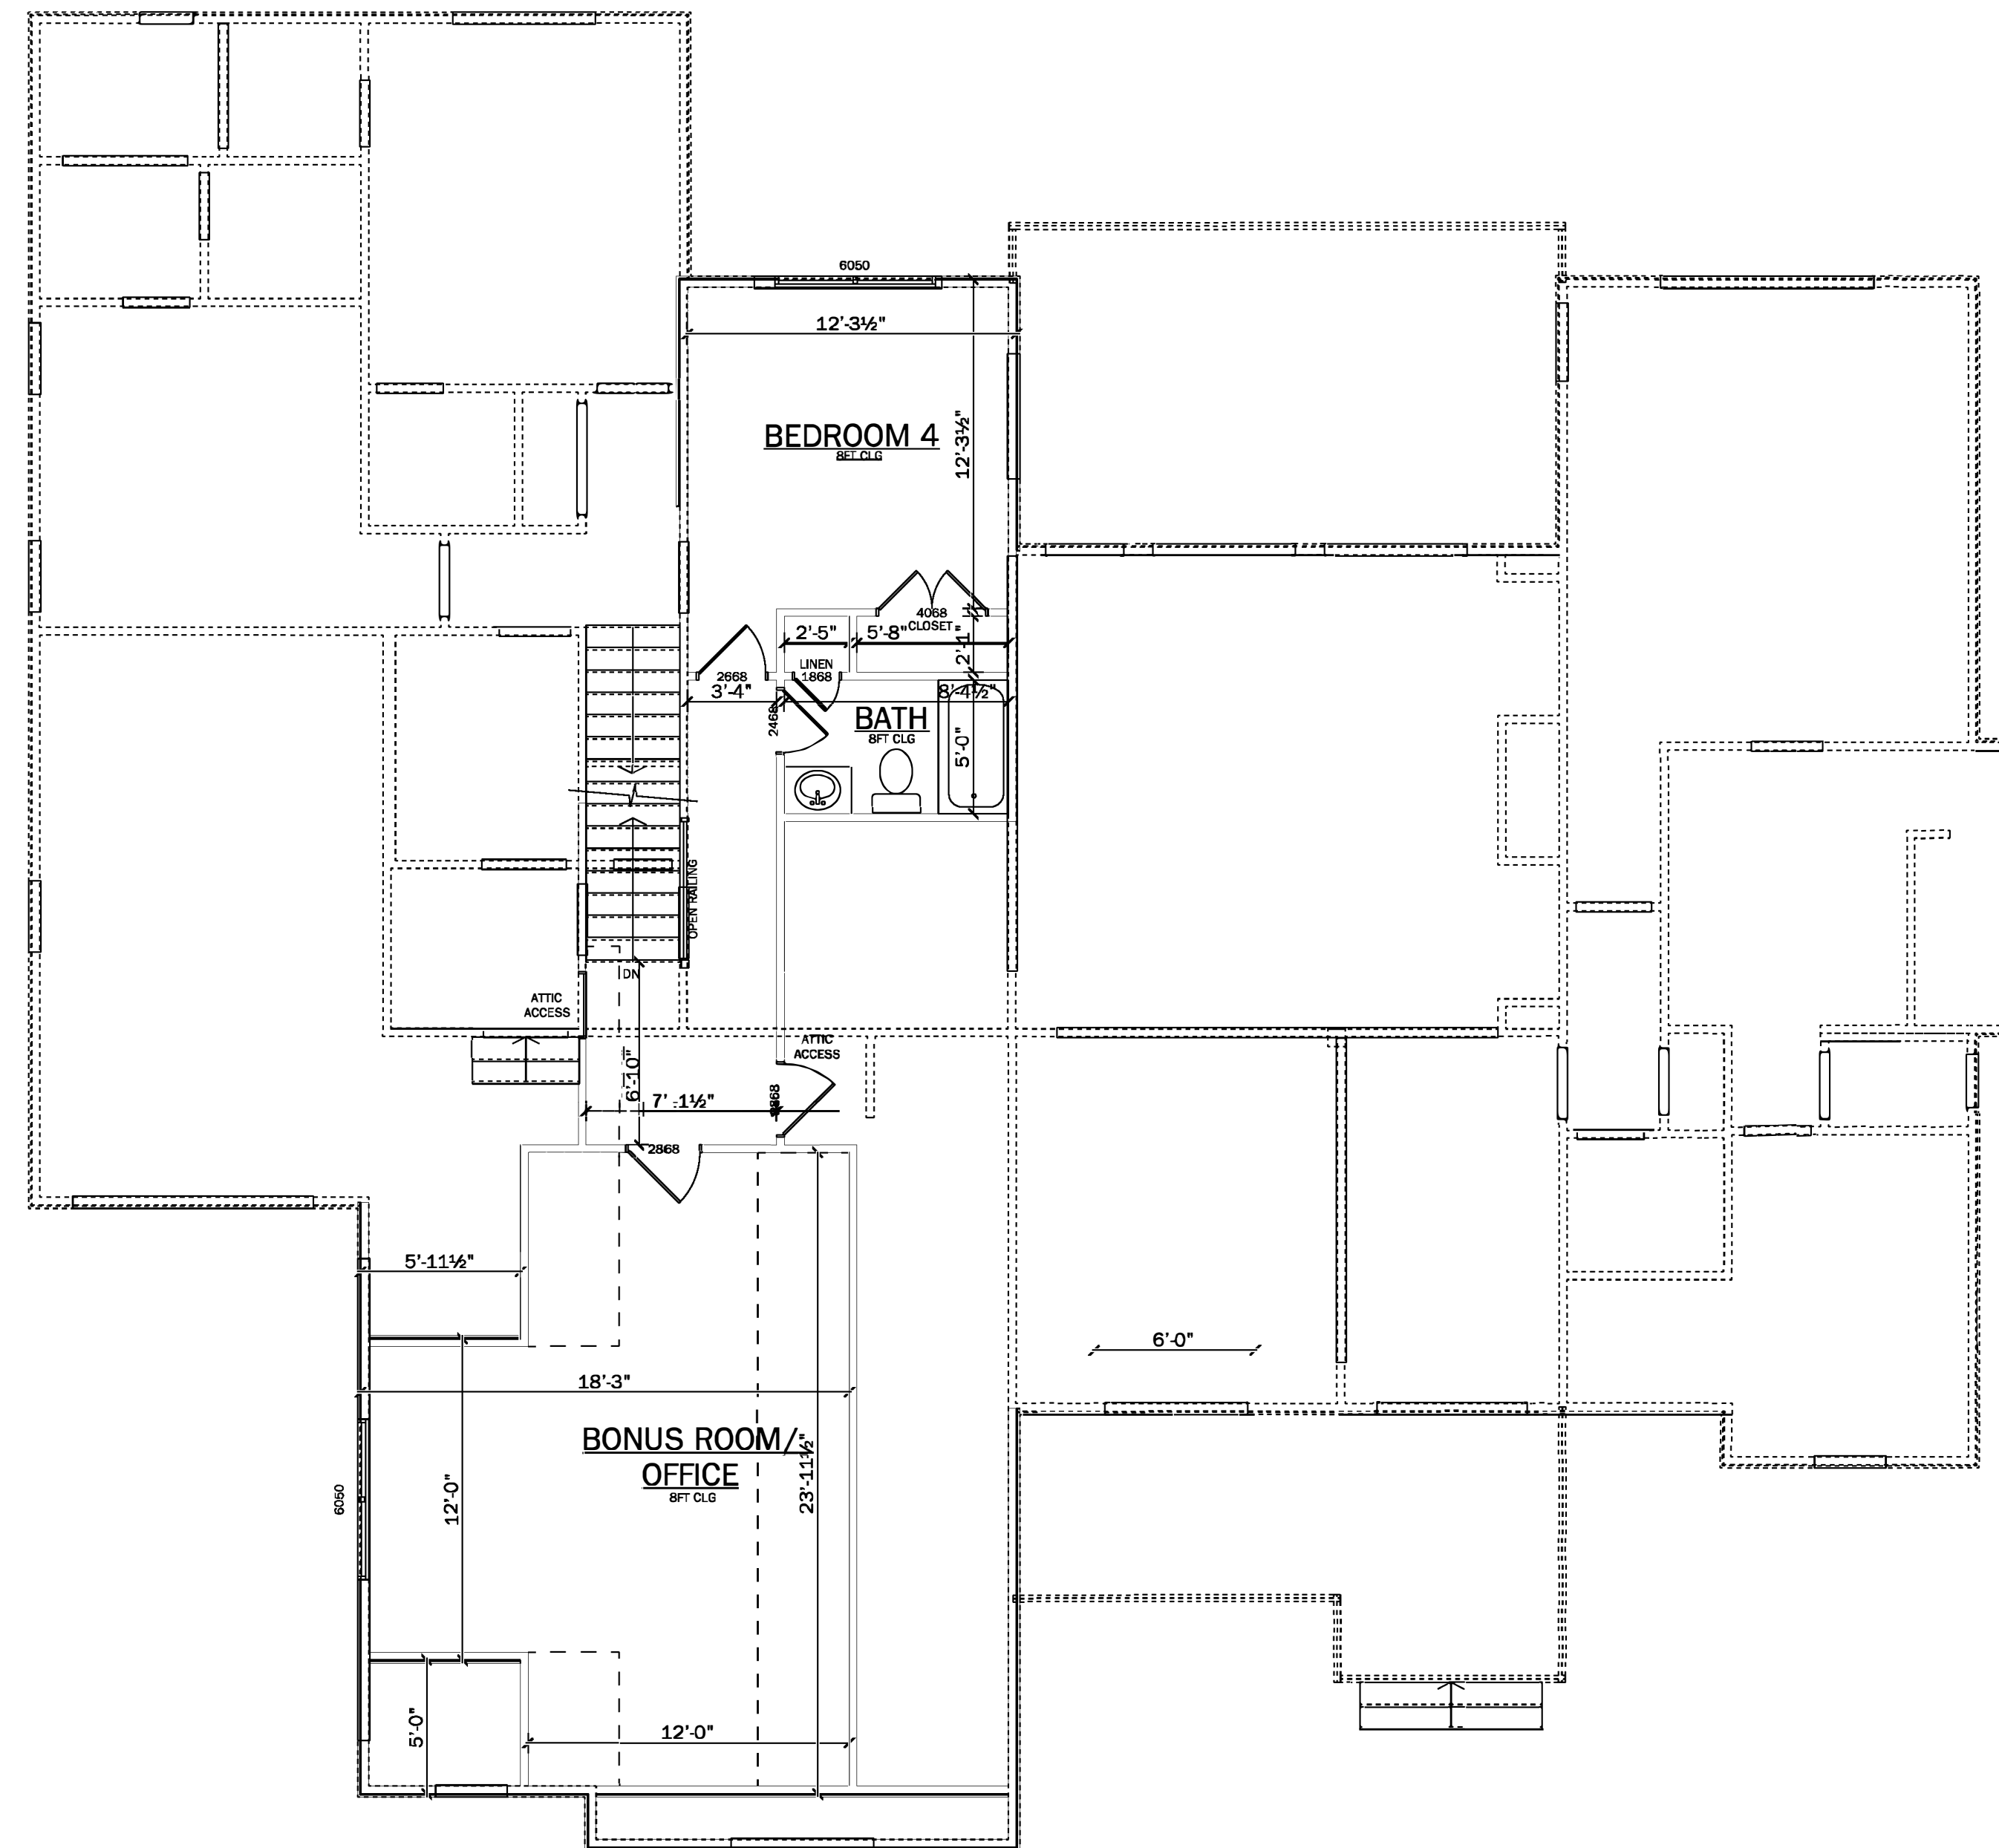

SECOND FLOOR
SCALE: 3/16" = 1'-0"



FRONT ELEVATION

SCALE: 3/8" = 1'-0"