



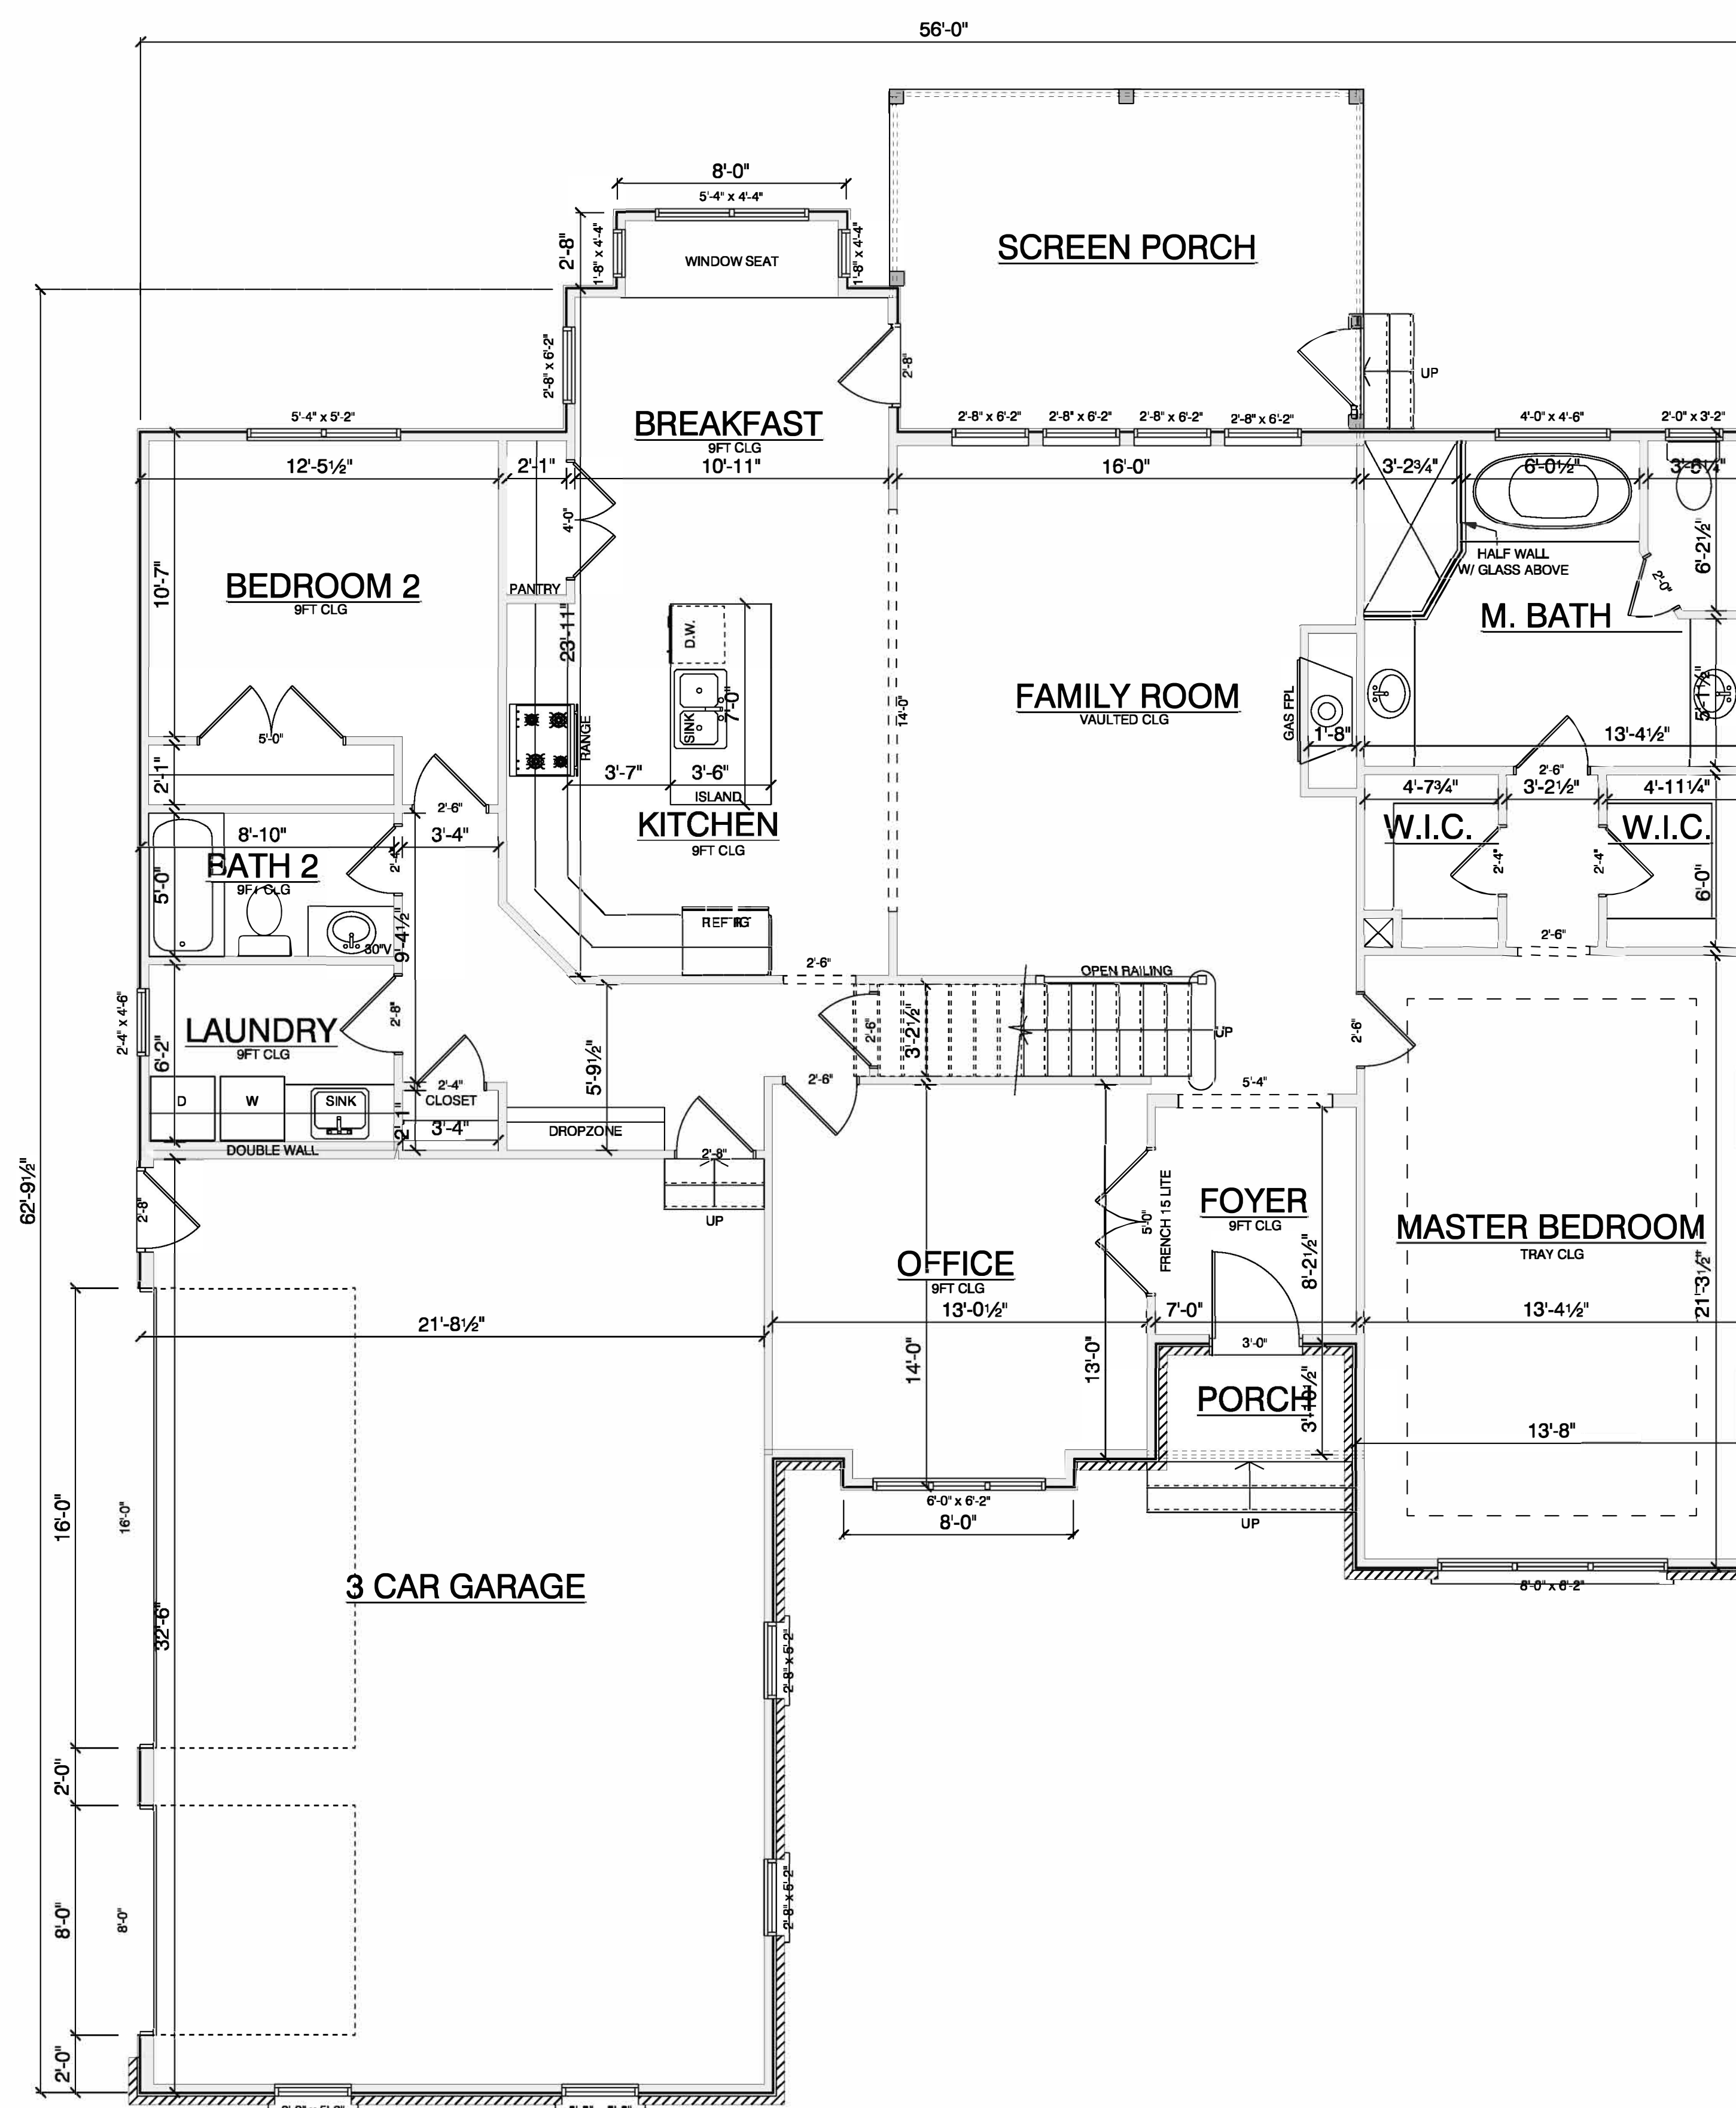

MAIN FLOOR
SCALE: 1/4" = 1'-0"

Sq Footage	
FIRST FLOOR	1884
SECOND FLOOR	1135
TOTAL HEATED	3019
3 CAR GARAGE	713
FRONT PORCH	28
SCREEN PORCH	196
TOTAL UNDER ROOF	3956

GARDEN HILL PLAN

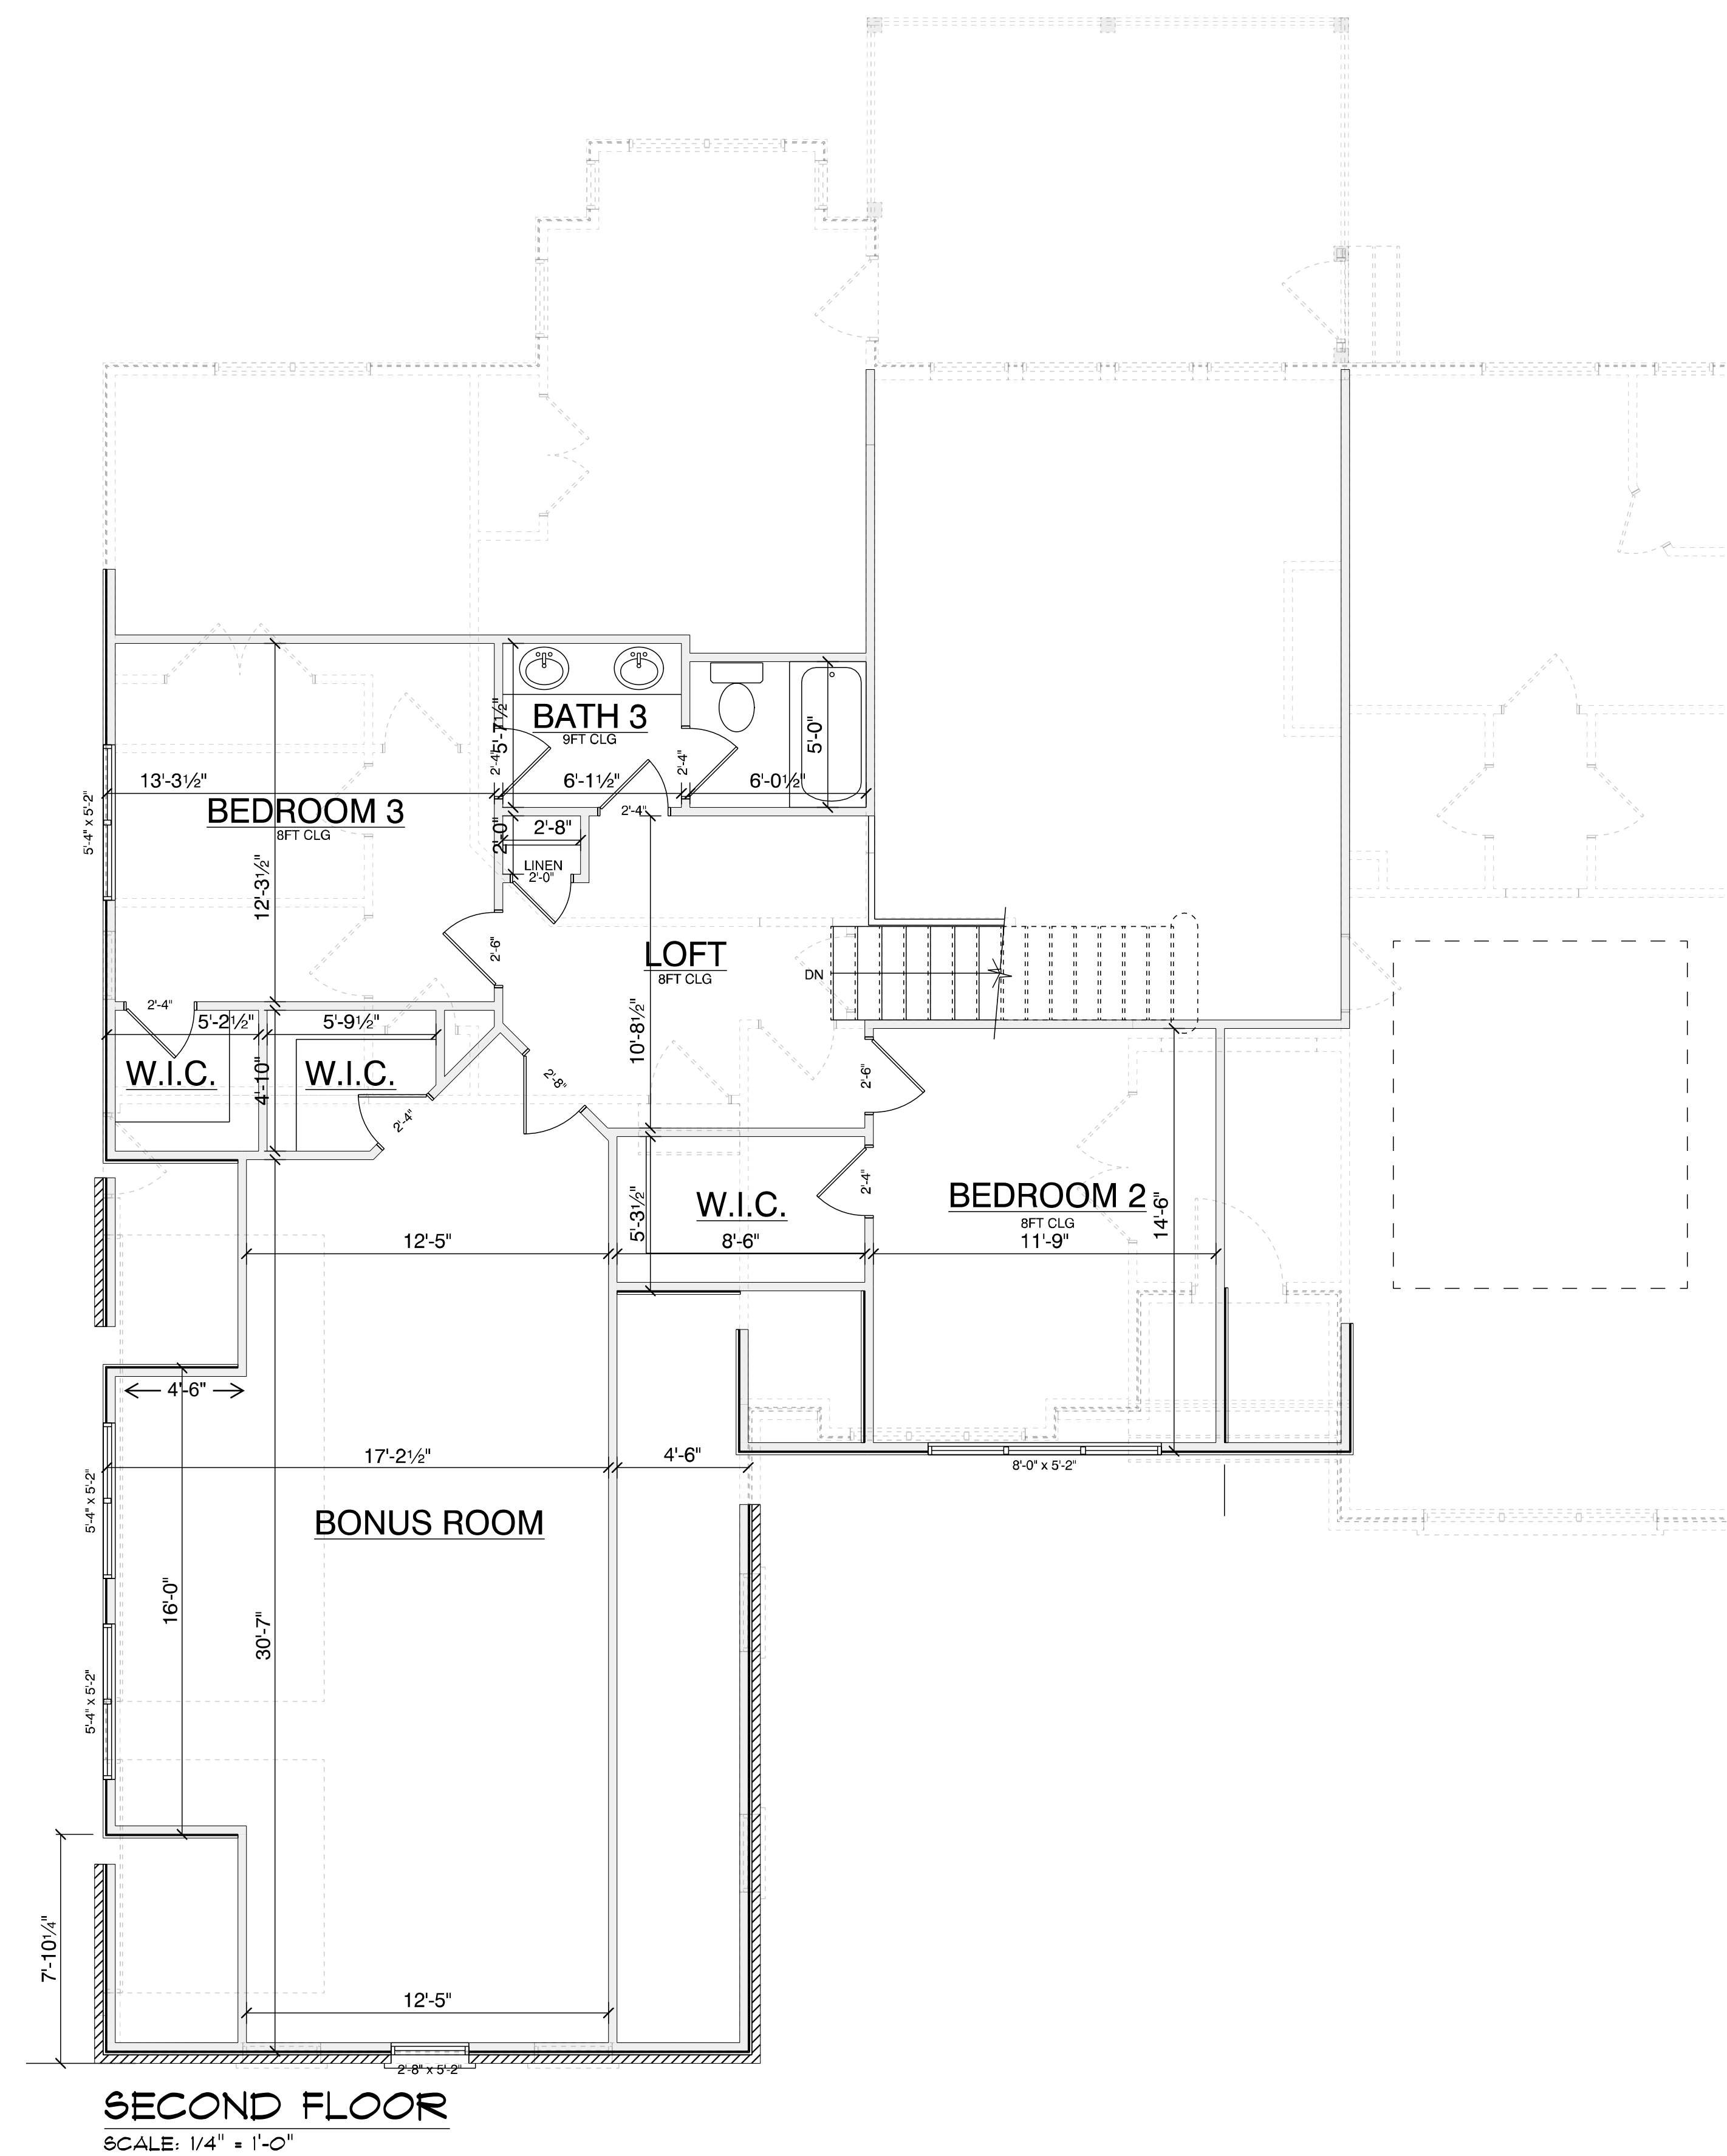

GARDEN HILL PLAN




FRONT ELEVATION
SCALE: 1/4" = 1'-0"




LEFT ELEVATION
SCALE: 1/4" = 1'-0"

GARDEN HILL PLAN

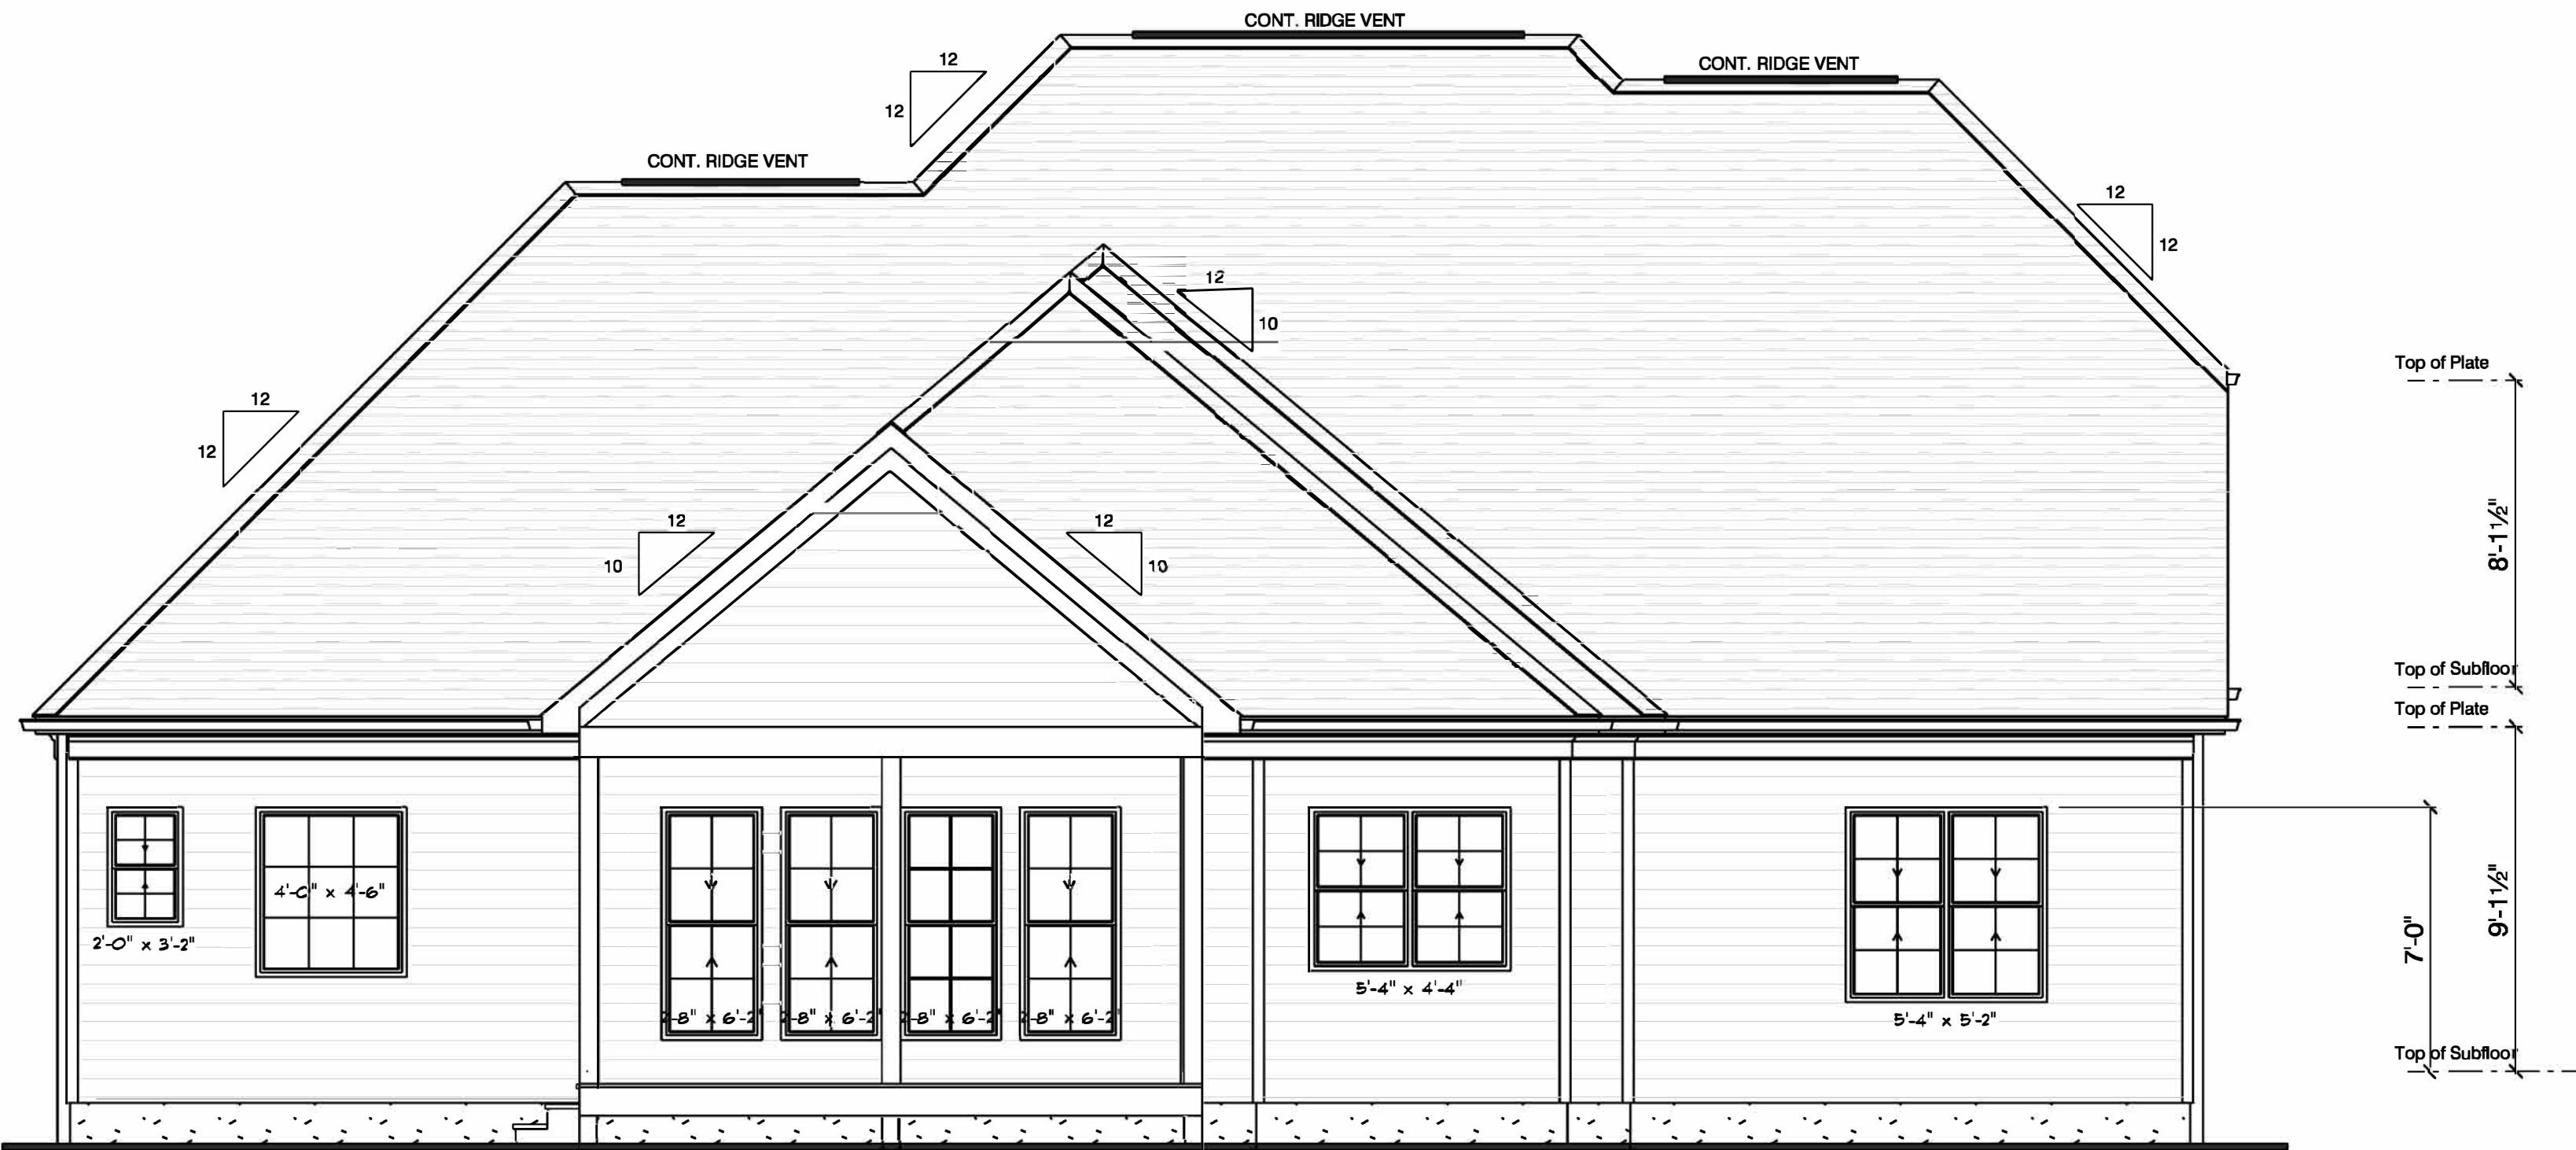

REAR ELEVATION
SCALE: 1/4" = 1'-0"

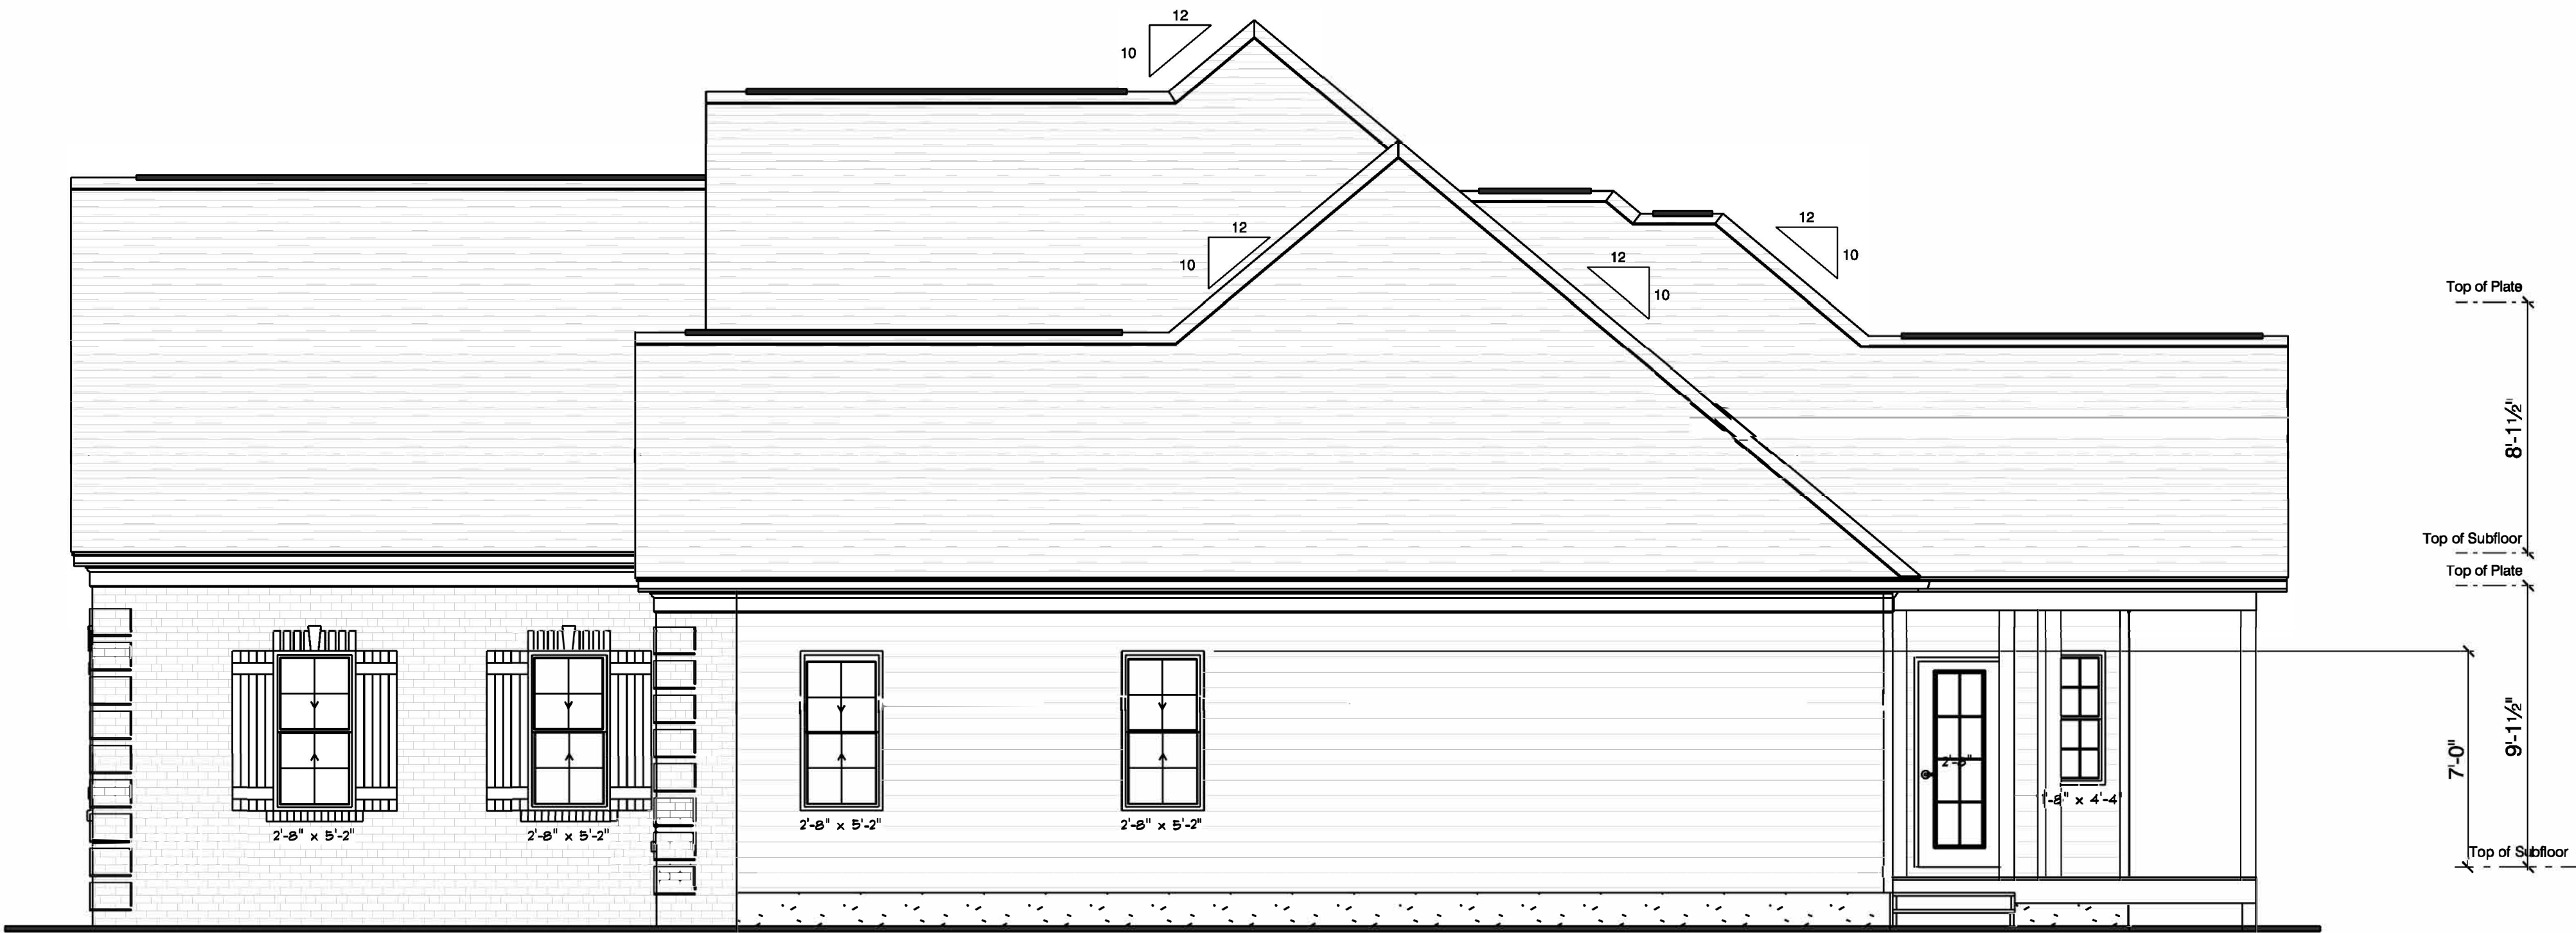

RIGHT ELEVATION
SCALE: 1/4" = 1'-0"