

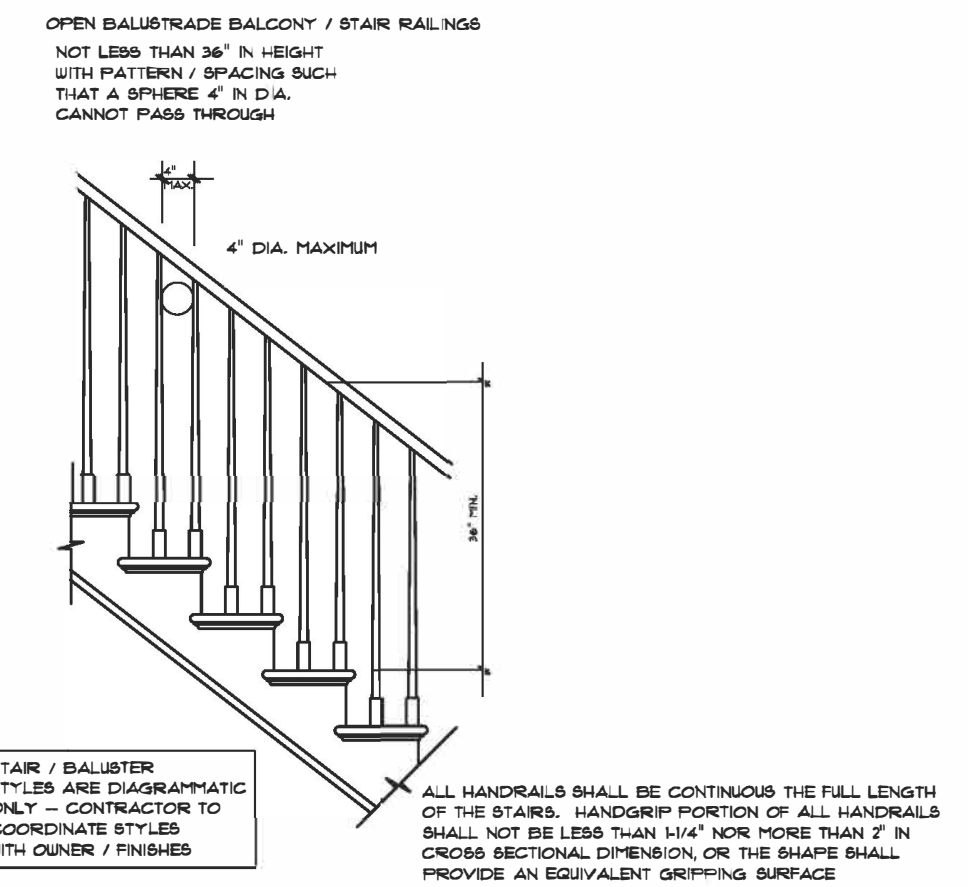


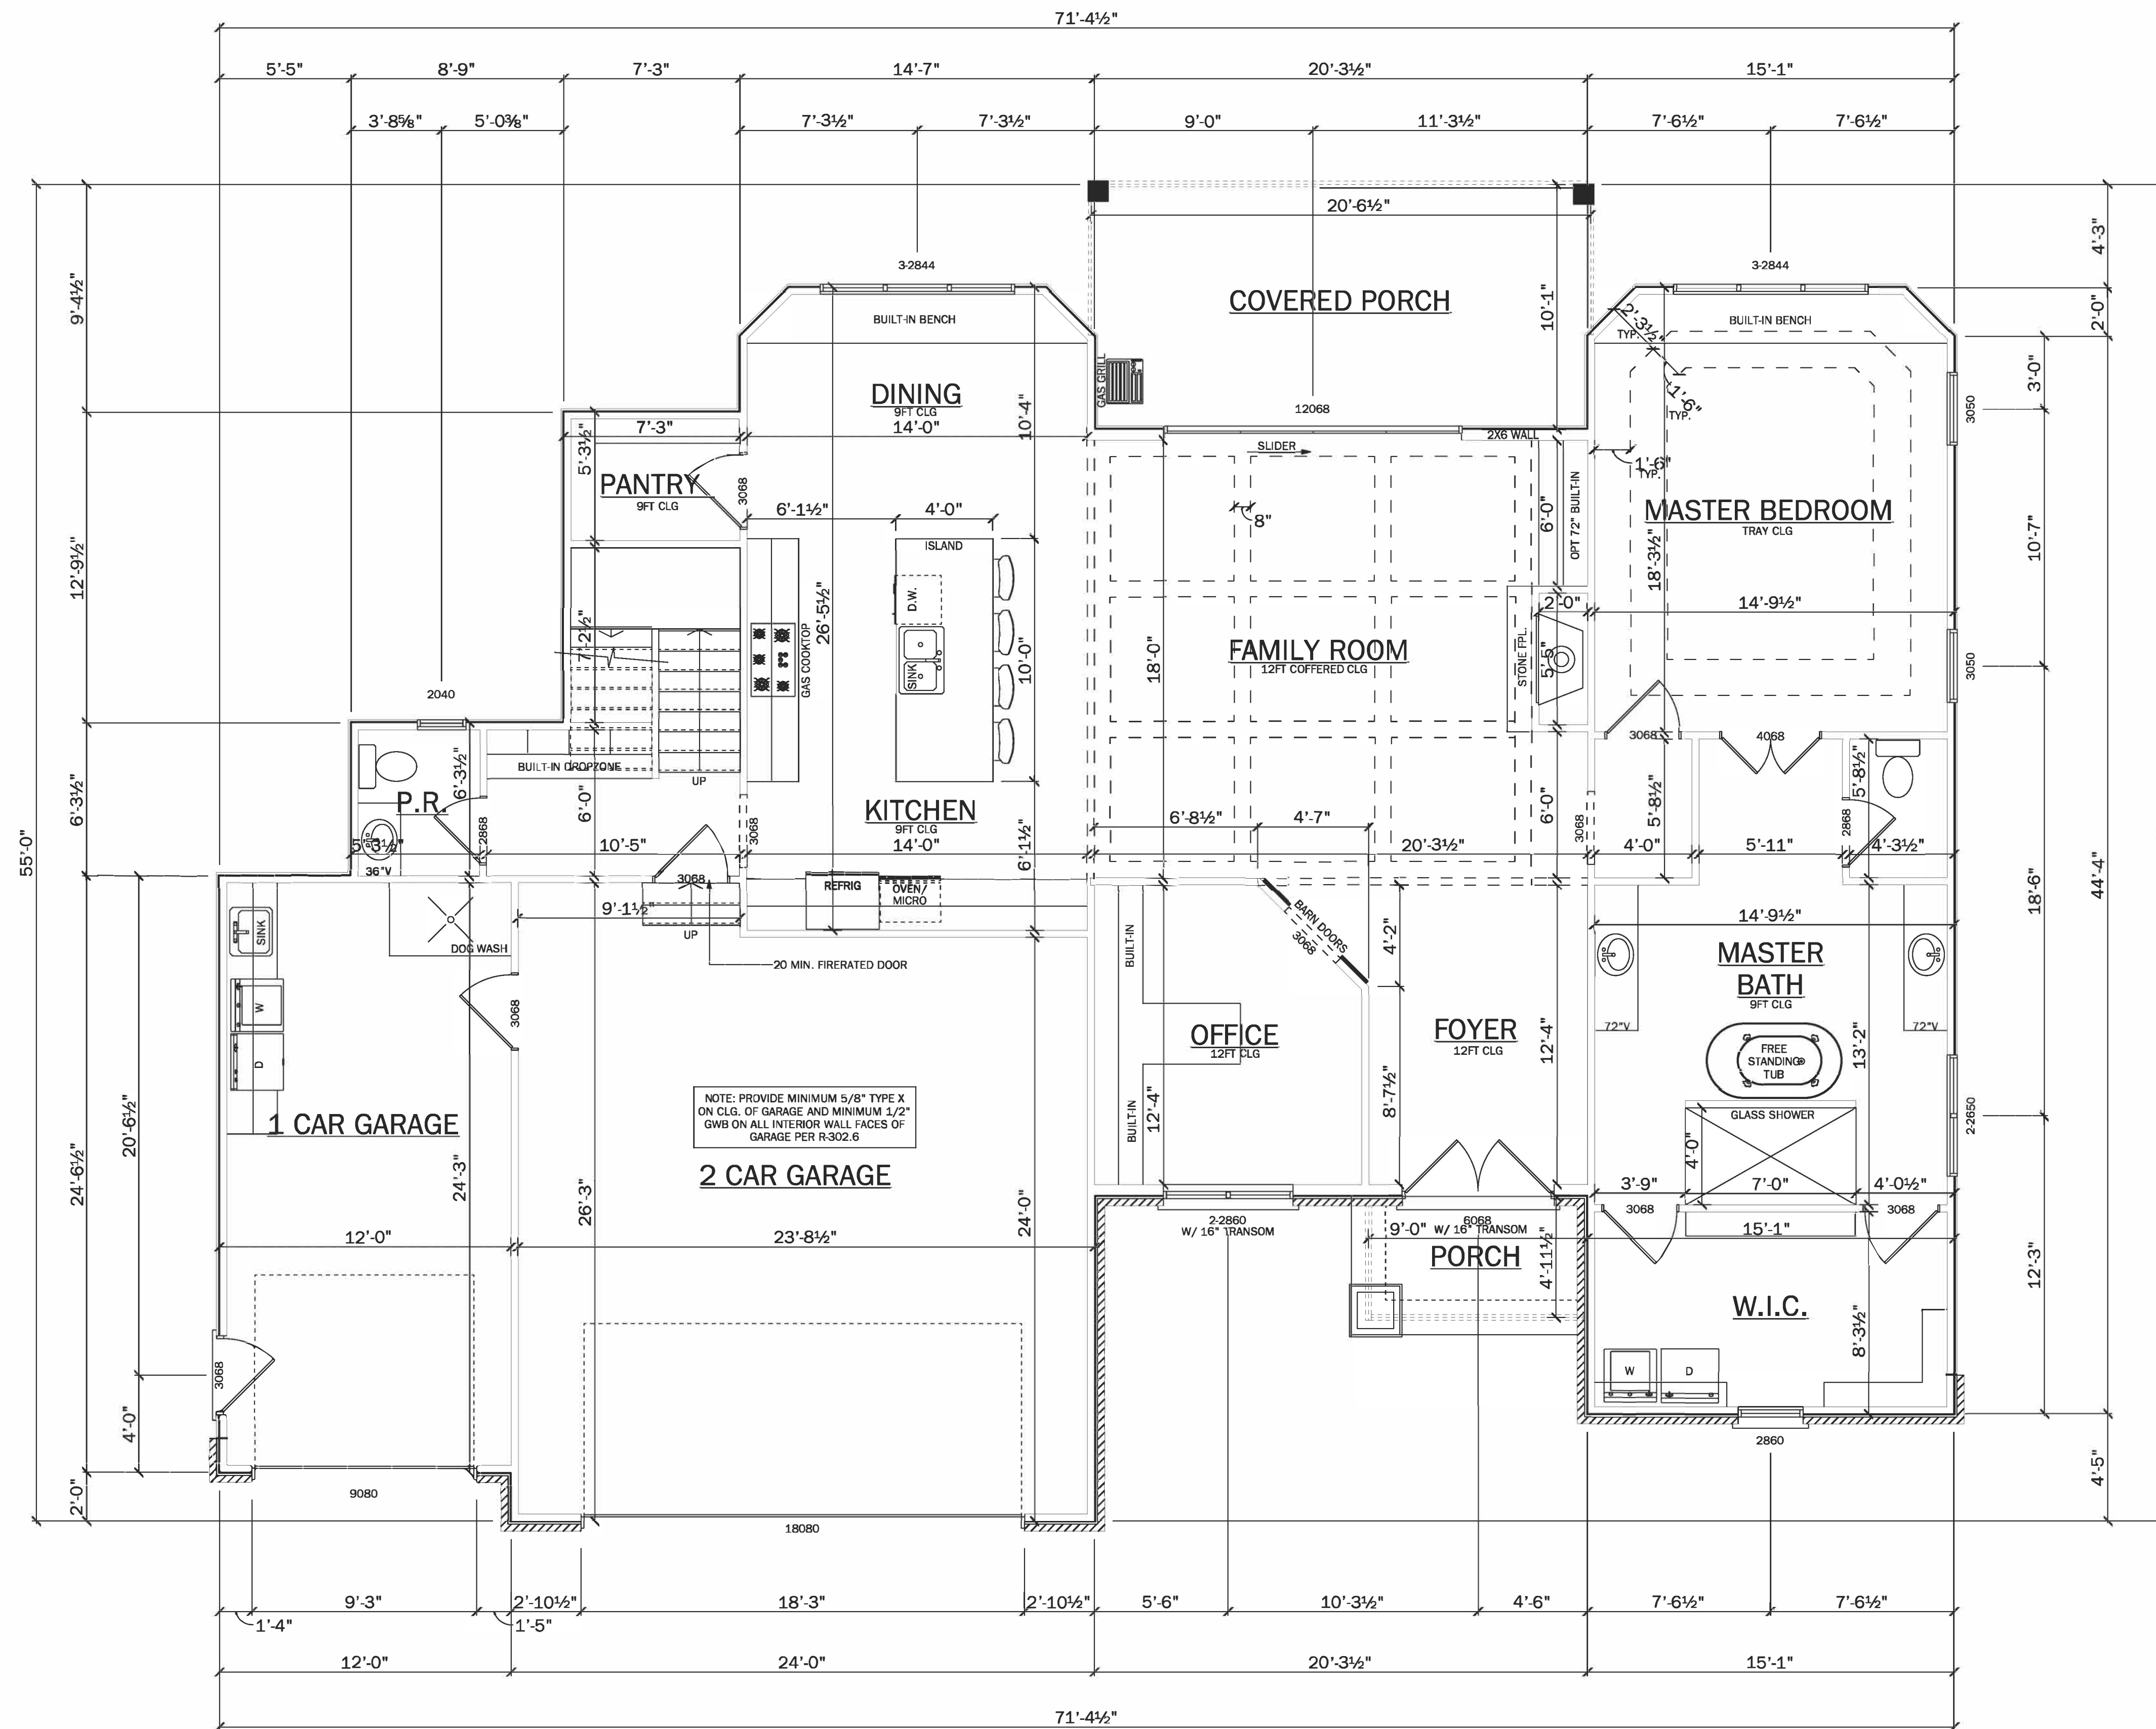

STAIR RAILING DETAIL/NOTES

Sq Footage	
FIRST FLOOR	1920
SECOND FLOOR	583
TOTAL HEATED	2503
1 CAR GARAGE	300
2 CAR GARAGE	587
FRONT PORCH	46
REAR PORCH	215
TOTAL UNDER ROOF	3651

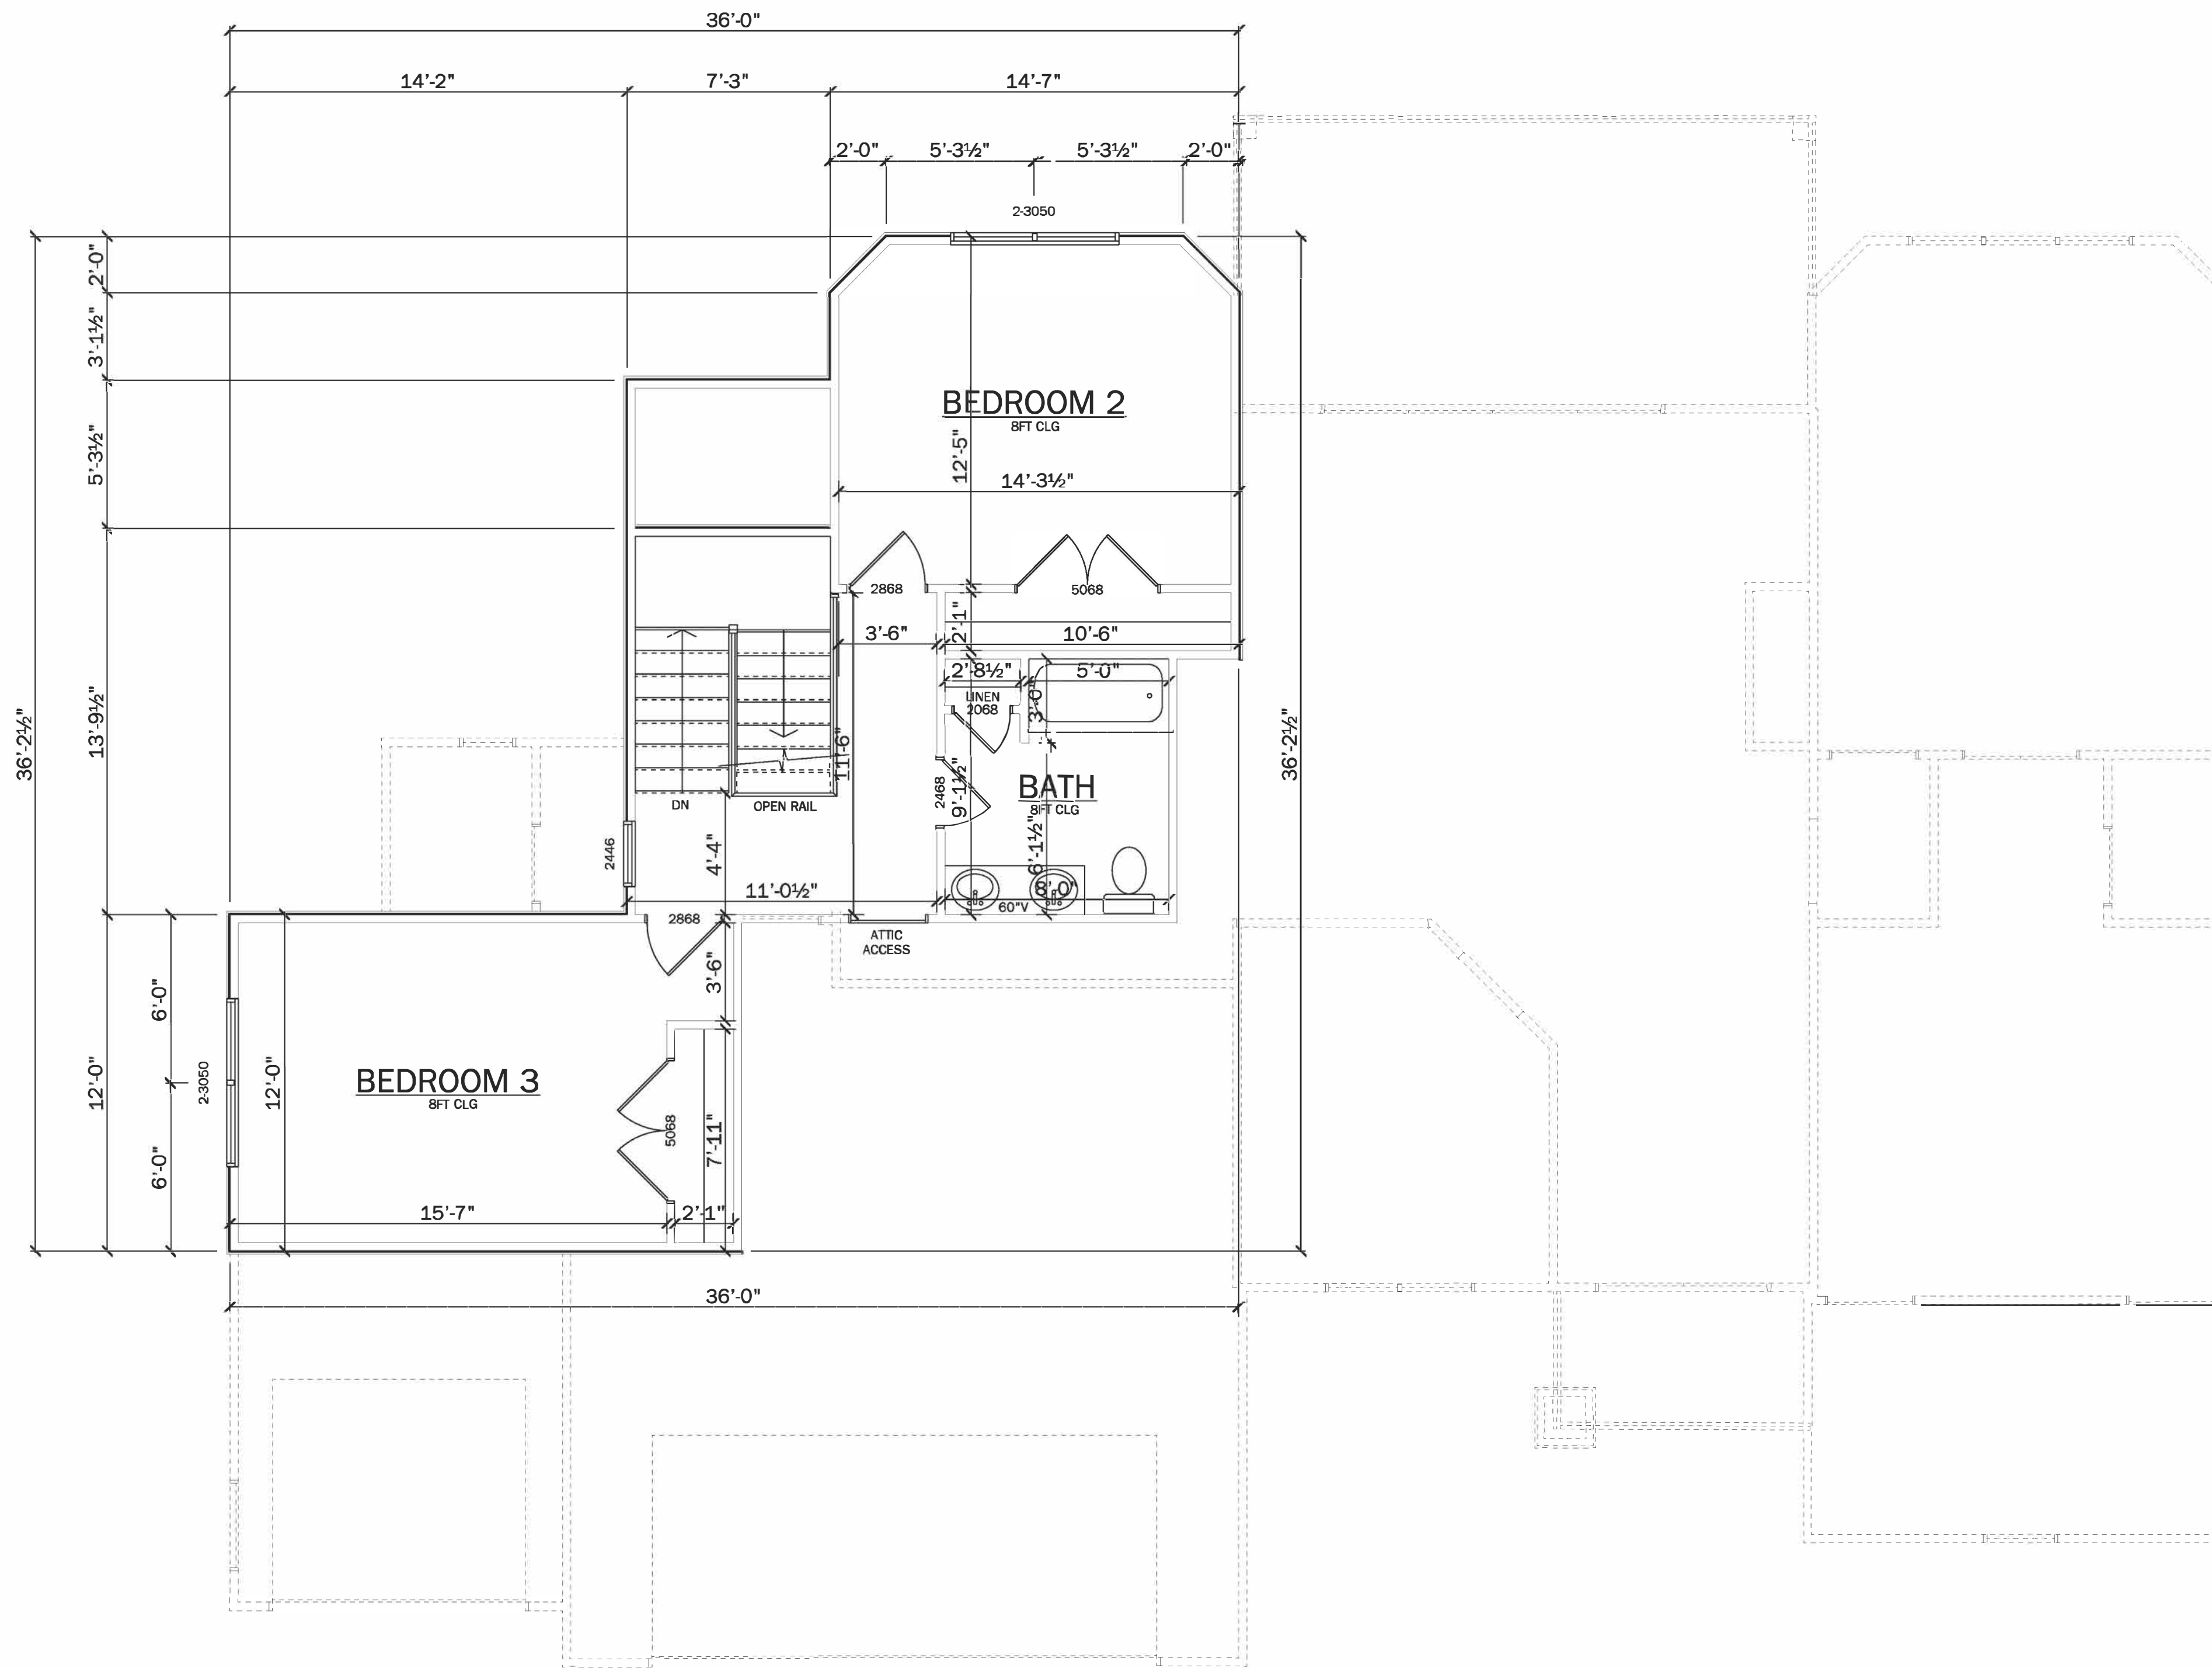

SECOND FLOOR
SCALE: 1/4" = 1'-0"



FRONT ELEVATION
SCALE: 1/4" = 1'-0"



LEFT ELEVATION
SCALE: 1/4" = 1'-0"



REAR ELEVATION
SCALE: 1/4" = 1'-0"



RIGHT ELEVATION
SCALE: 1/4" = 1'-0"