



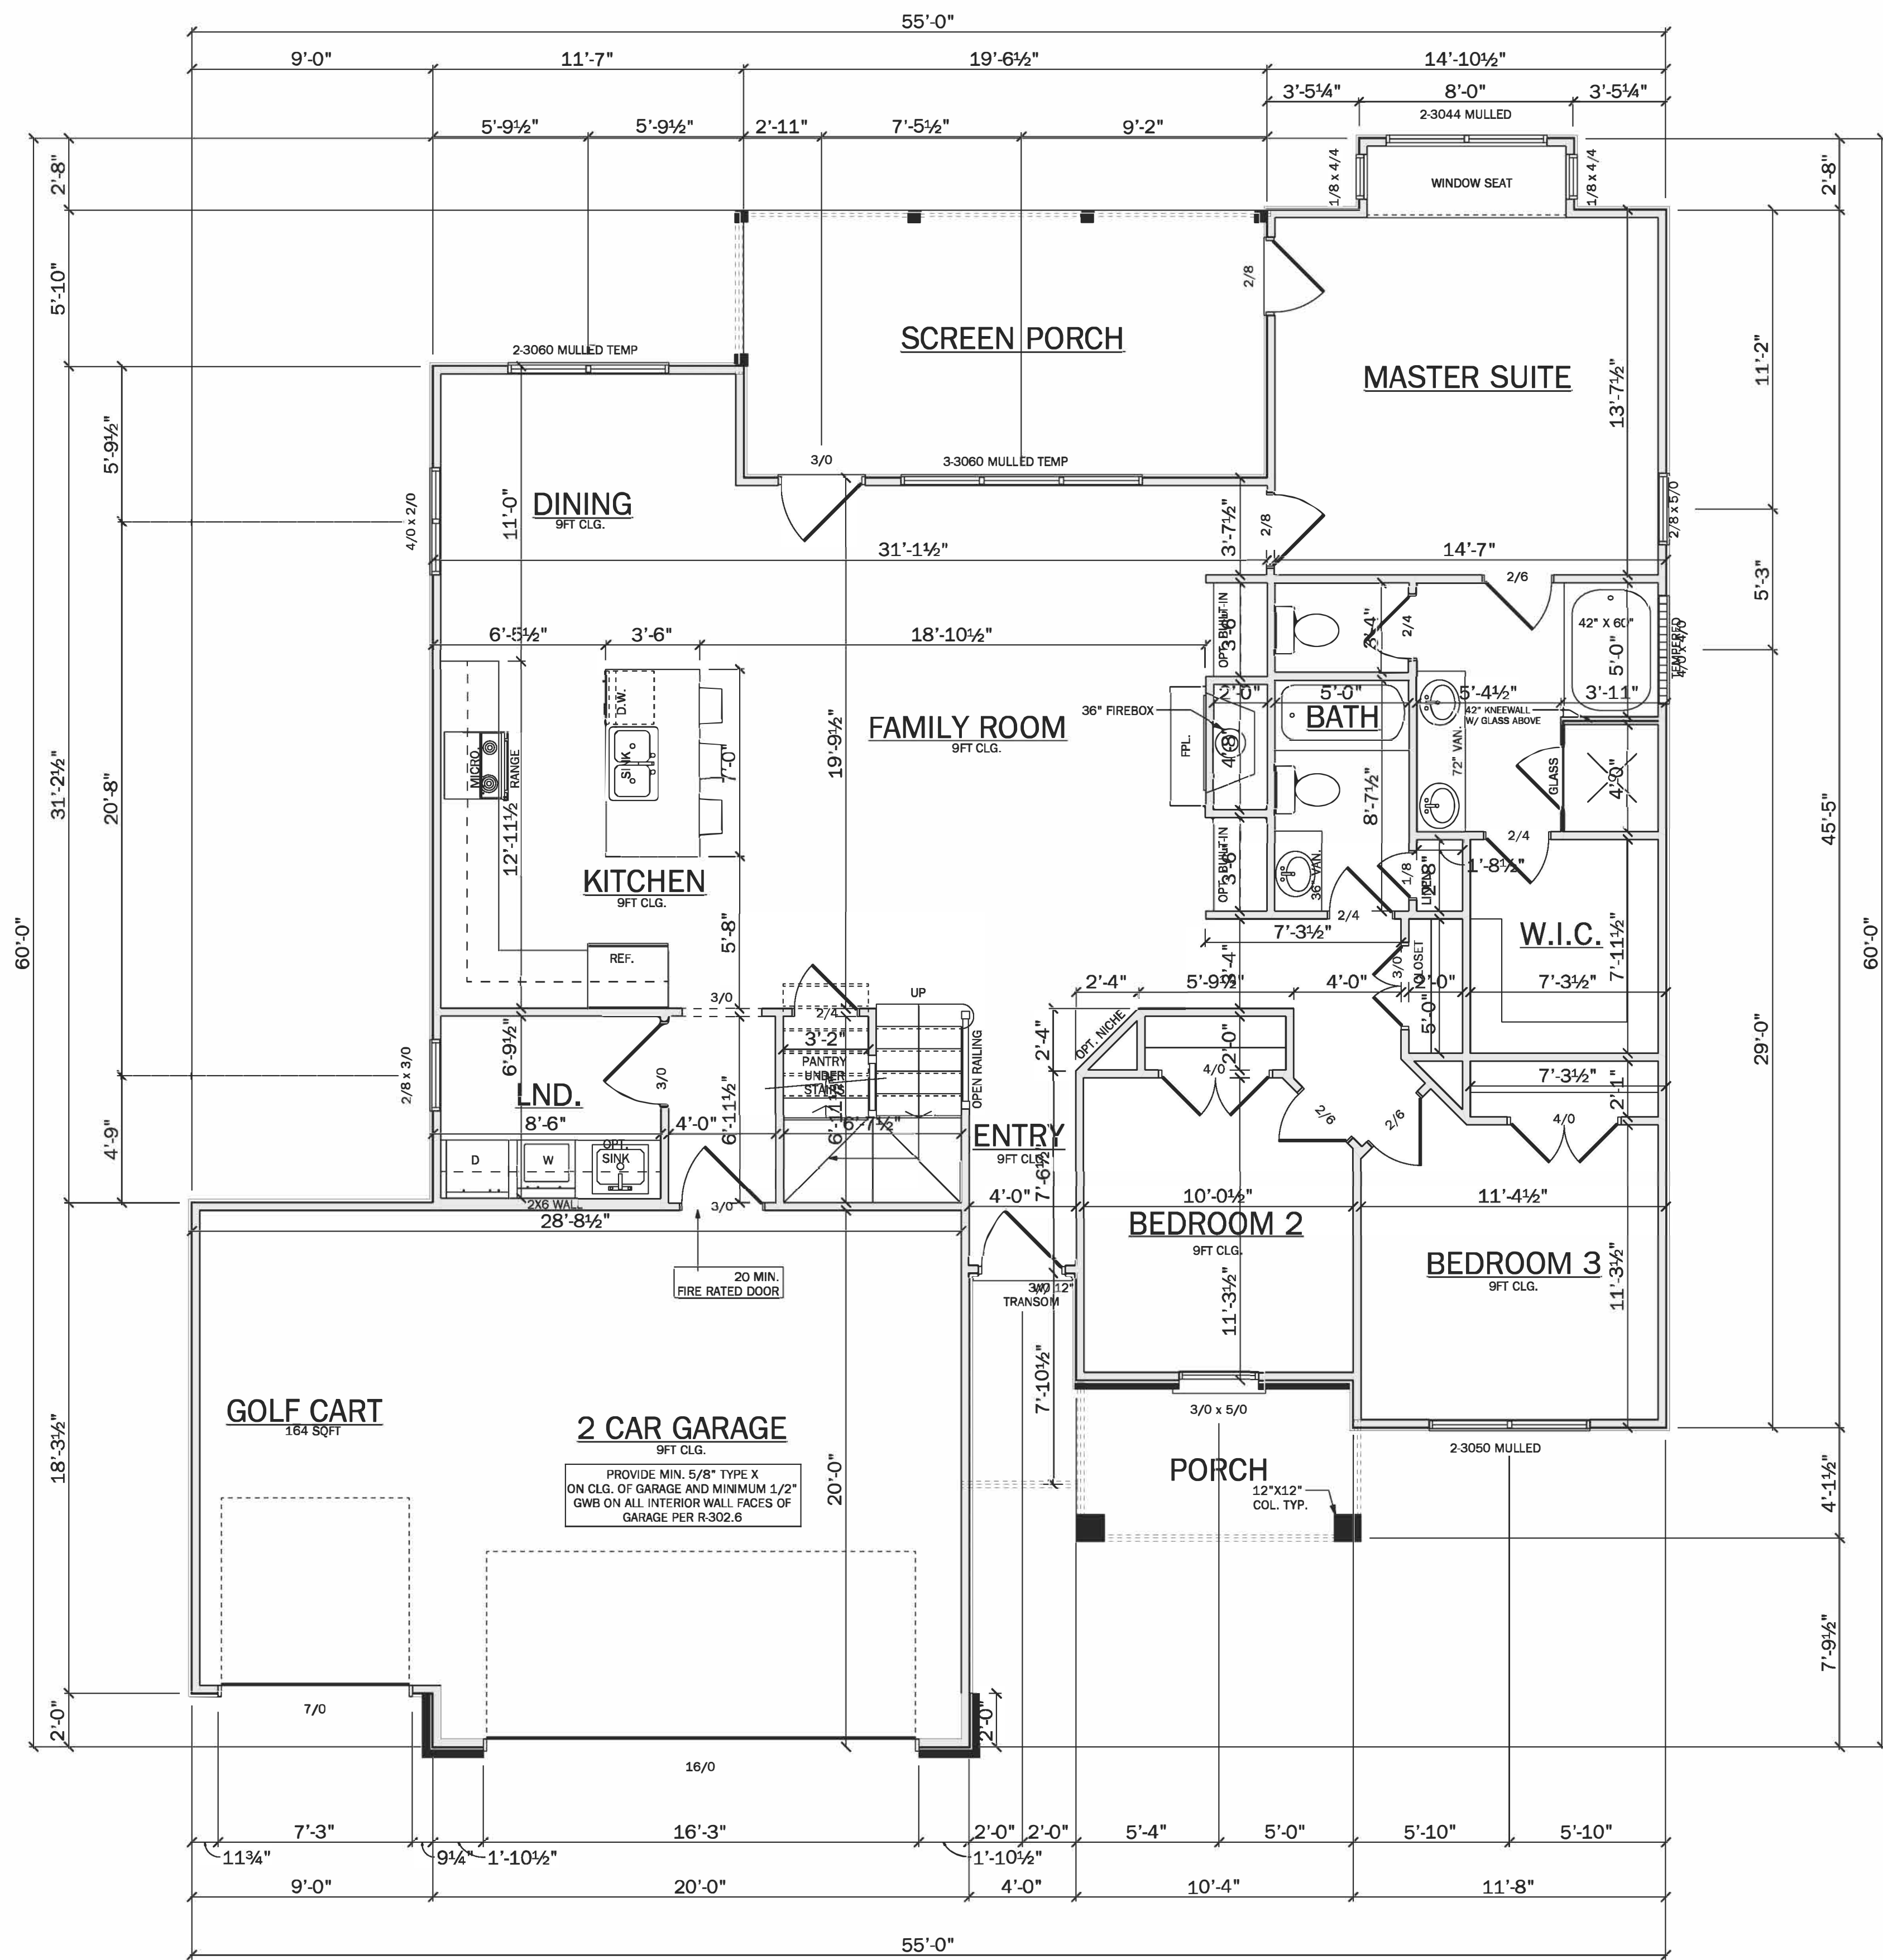


FIRST FLOOR
SCALE: 1/4" = 1'-0"


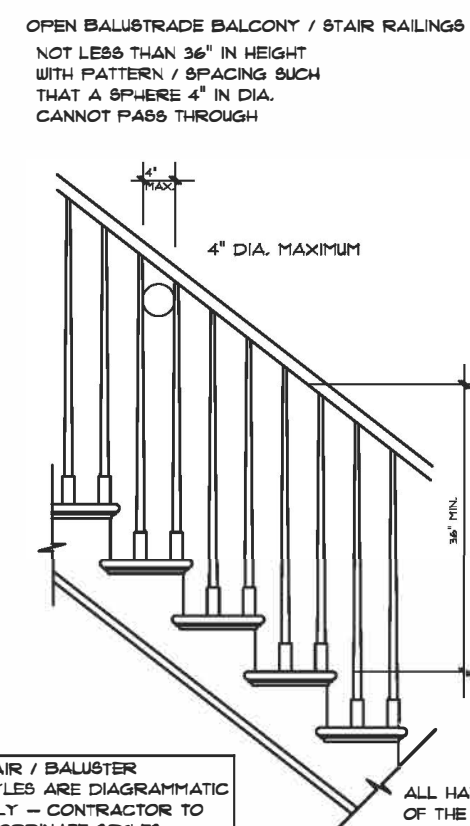


STAIR RAILING DETAIL/NOTES

Sq Footage	
FIRST FLOOR	1623
OPT BONUS ROOM	292
2 CAR GARAGE	400
FRONT PORCH	96
OPT SCREEN PORCH	198
TOTAL UNDER ROOF	2609

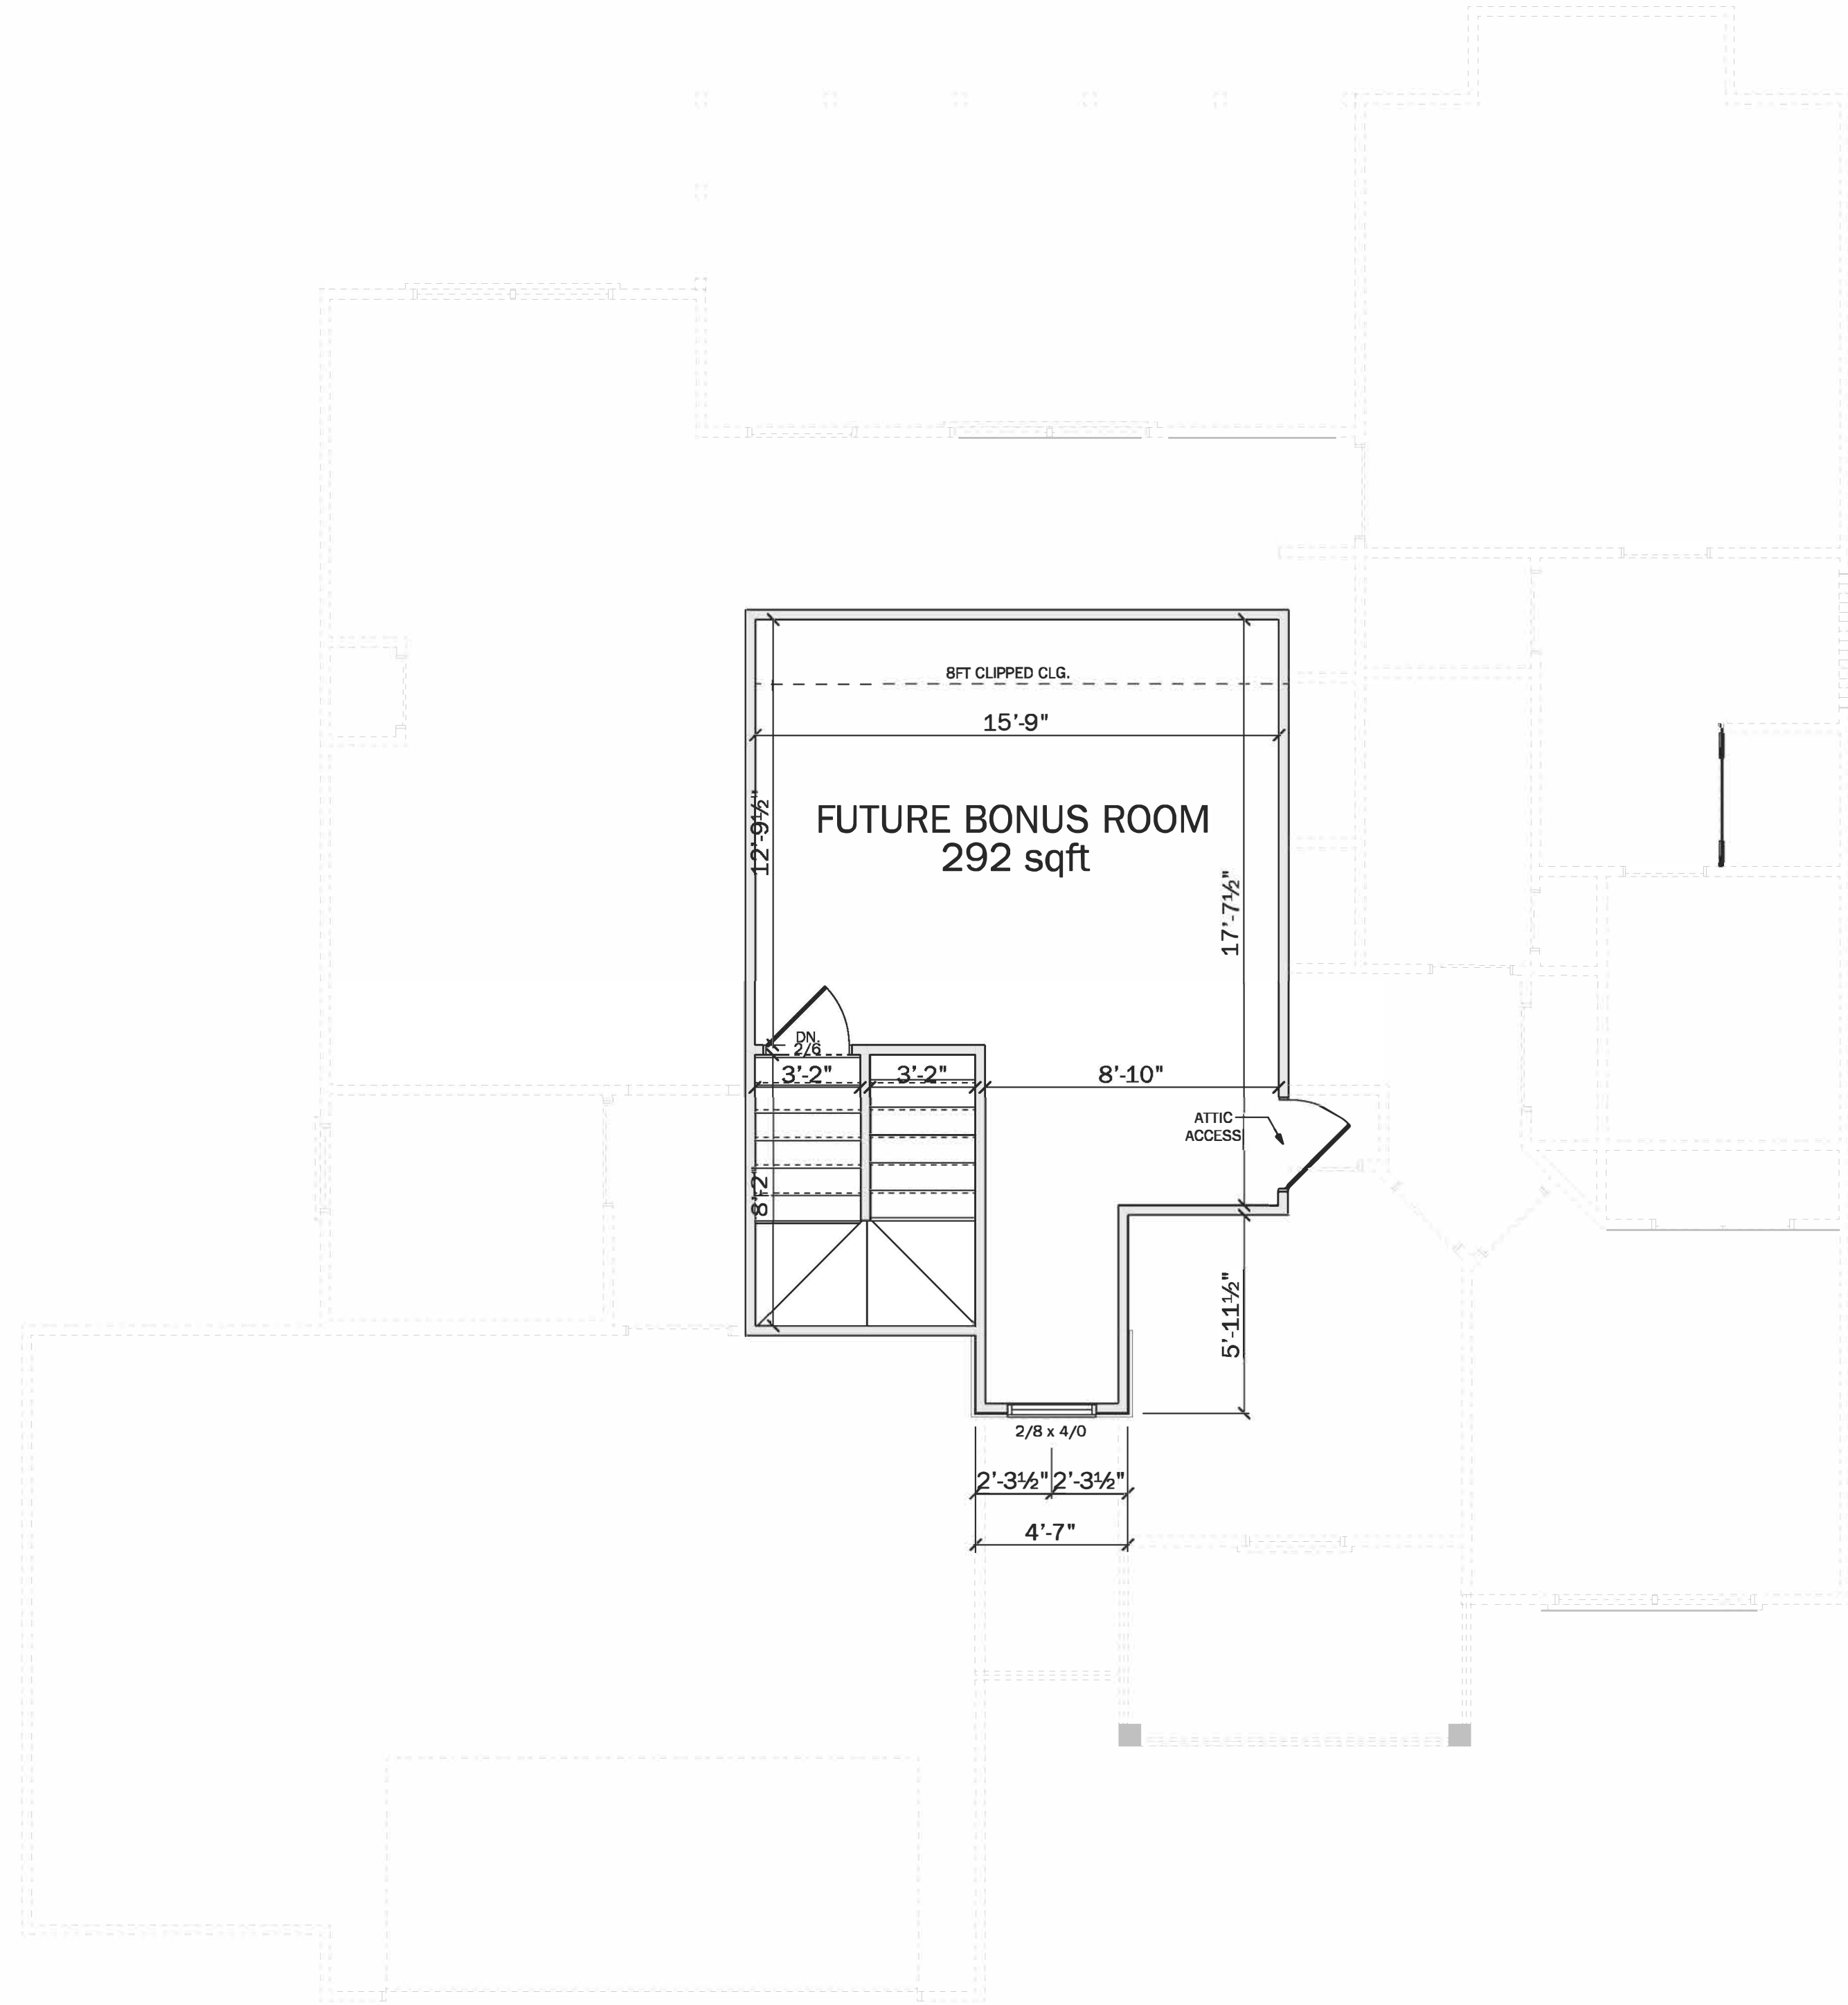

SECOND FLOOR
SCALE: 1/4" = 1'-0"

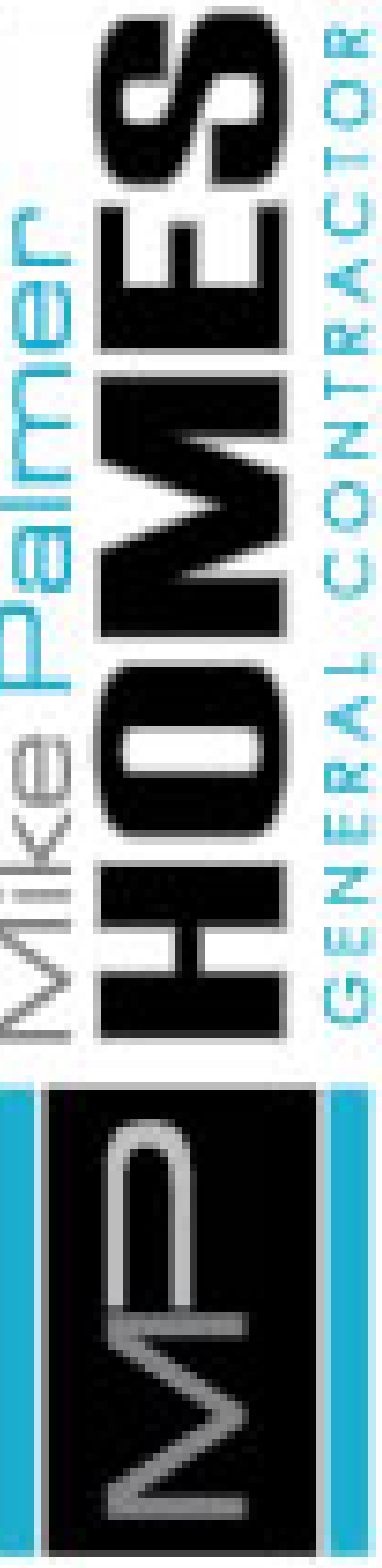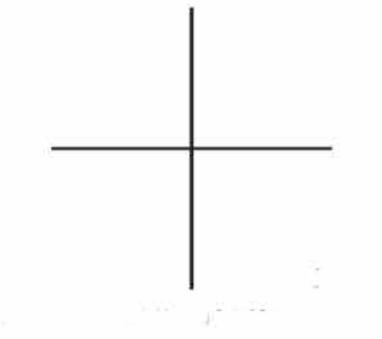

WILBURN RIDGE PLAN
MIKE PALMER HOMES




FRONT ELEVATION

SCALE: 1/4" = 1'-0"




RIGHT ELEVATION

SCALE: 1/4" = 1'-0"

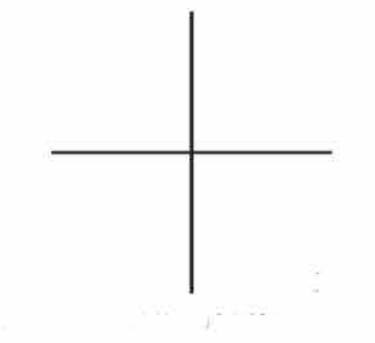


Mike Palmer
HOMES
GENERAL CONTRACTOR

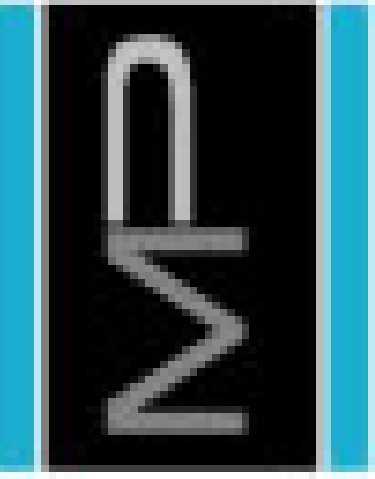

WILBURN RIDGE PLAN
MIKE PALMER HOMES



REAR ELEVATION
SCALE: 1/4" = 1'-0"

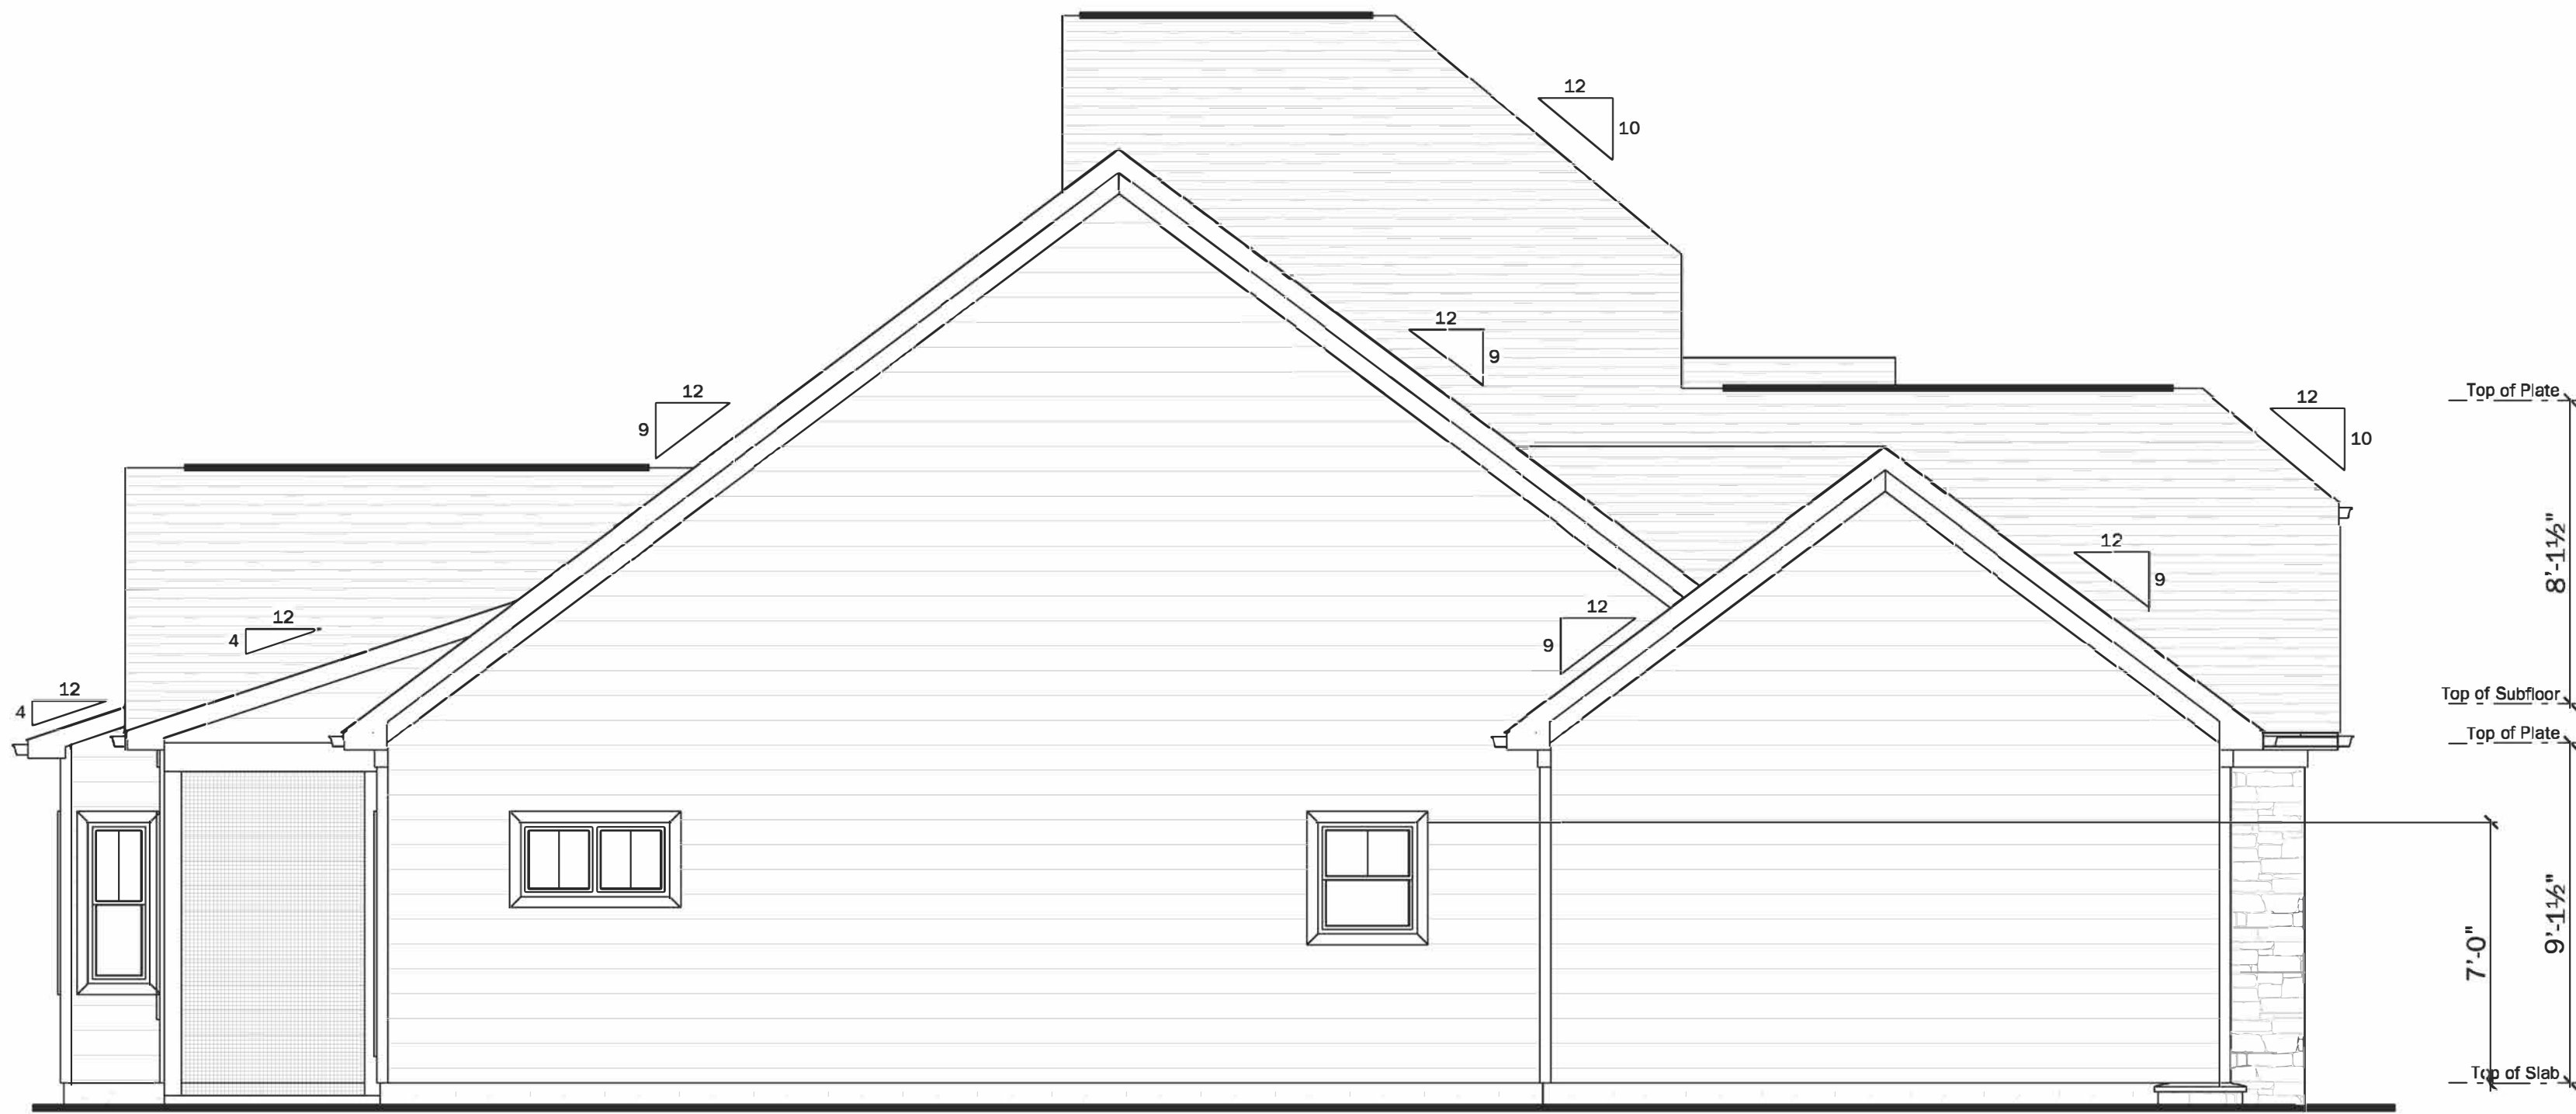

LEFT ELEVATION
SCALE: 1/4" = 1'-0"