


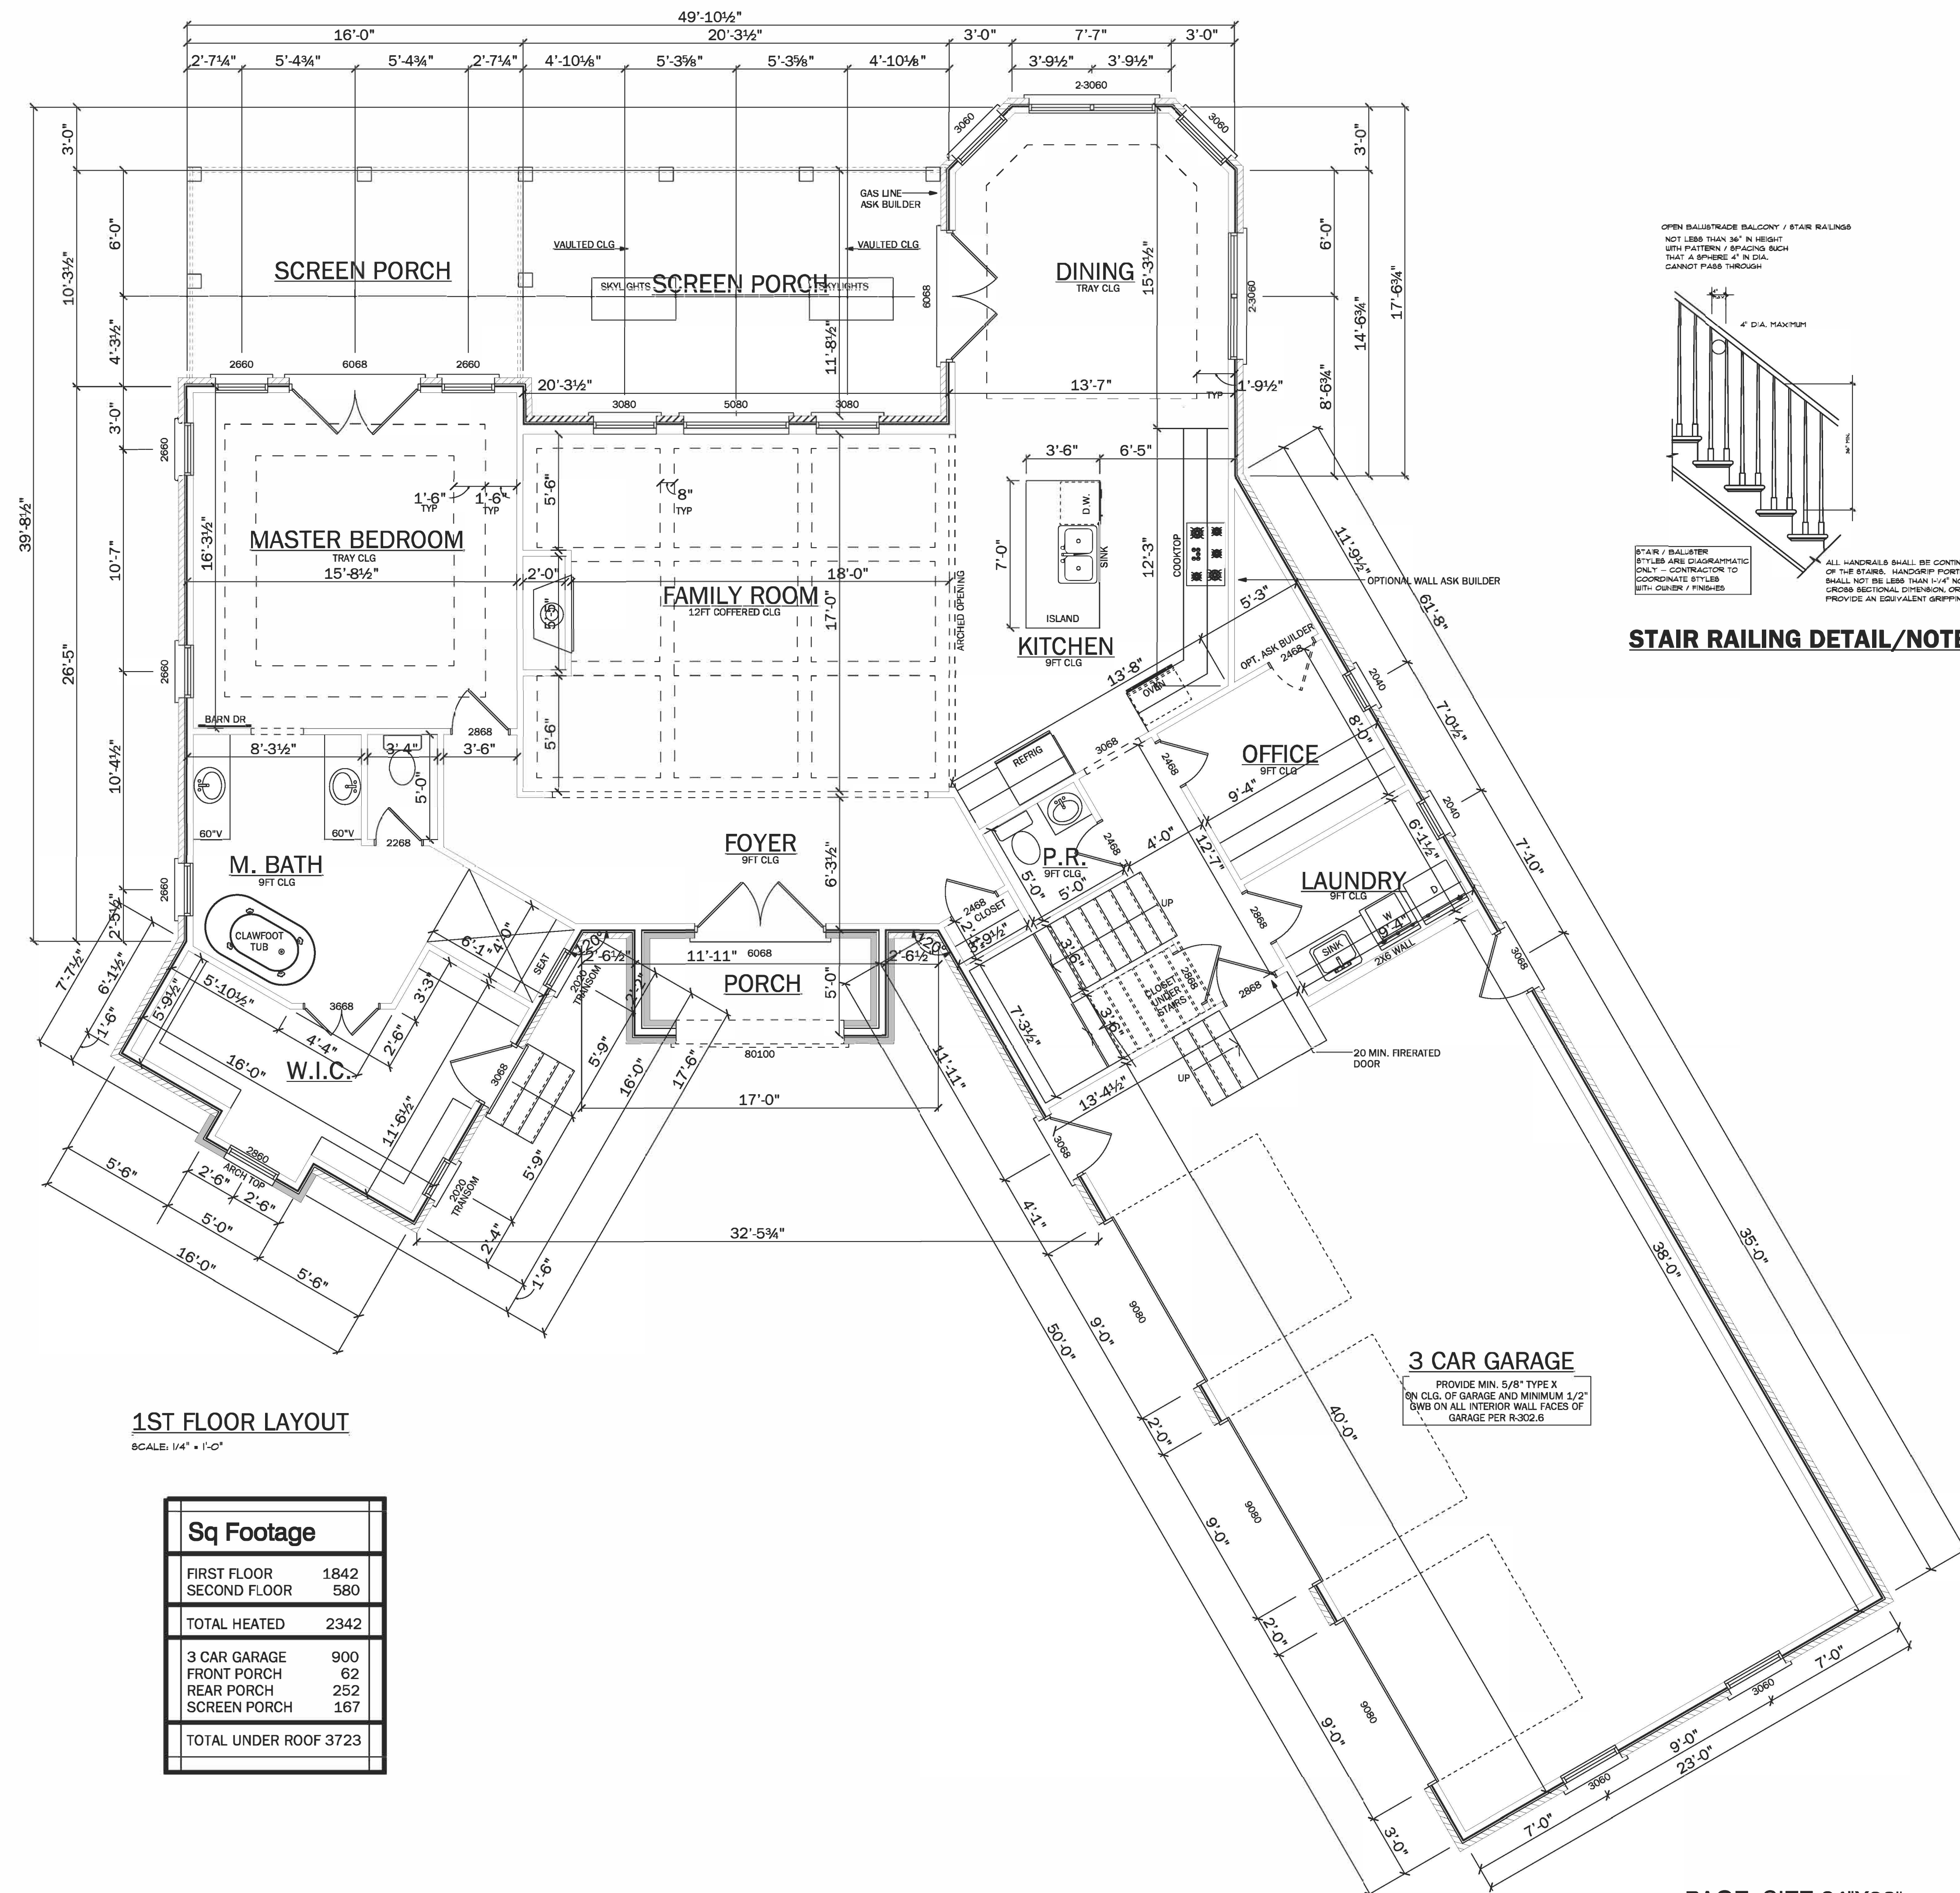

Sq Footage	
FIRST FLOOR	1842
SECOND FLOOR	580
TOTAL HEATED	2342
3 CAR GARAGE	900
FRONT PORCH	62
REAR PORCH	252
SCREEN PORCH	167
TOTAL UNDER ROOF	3723





FRONT ELEVATION

SCALE: 1/4" = 1'-0"



LEFT ELEVATION

SCALE: 1/4" = 1'-0"



FRONT



REAR ELEVATION
SCALE: 1/4" = 1'-0"



RIGHT ELEVATION
SCALE: 1/4" = 1'-0"