




Sq Footage	
FIRST FLOOR	2497
SECOND FLOOR	783
TOTAL HEATED	3280
2 CAR GARAGE	805
1 CAR GARAGE	389
FRONT PORCH	194
COVERED PORCH	250
TOTAL UNDER ROOF	4918

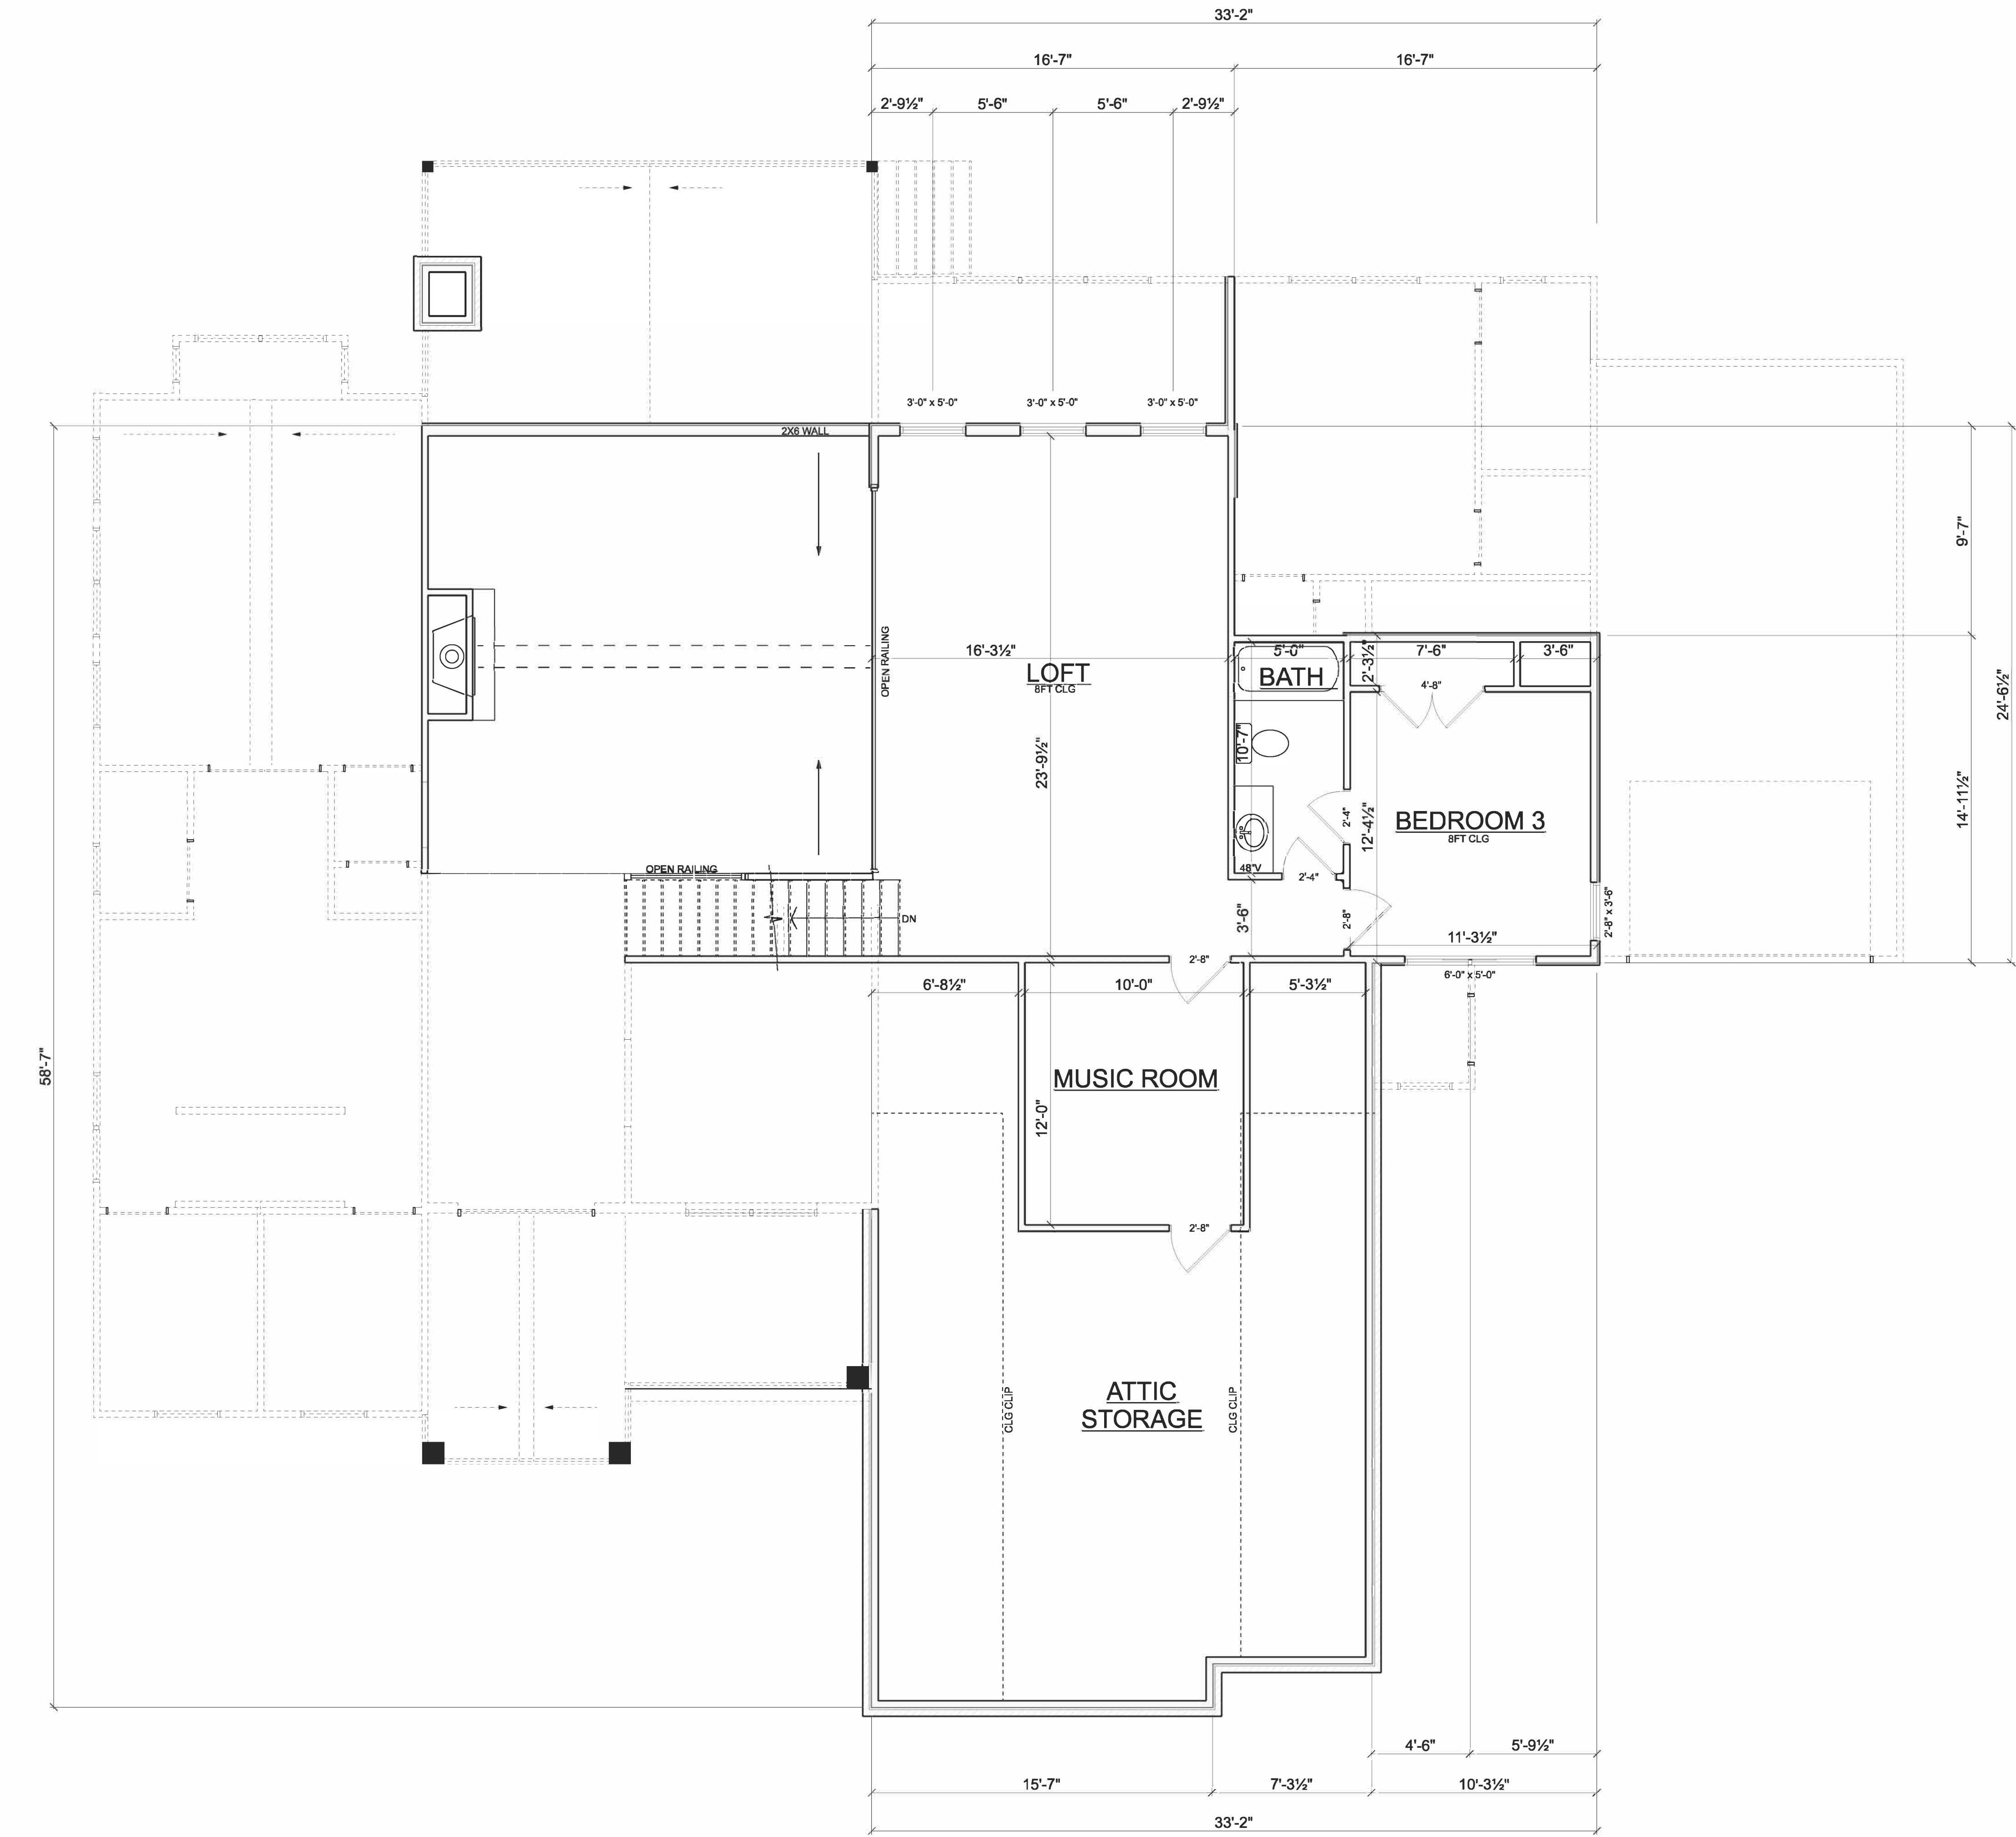

SECOND FLOOR
SCALE: 1/4" = 1'-0"





REAR ELEVATION
SCALE: 1/4" = 1'-0"



RIGHT ELEVATION
SCALE: 1/4" = 1'-0"