




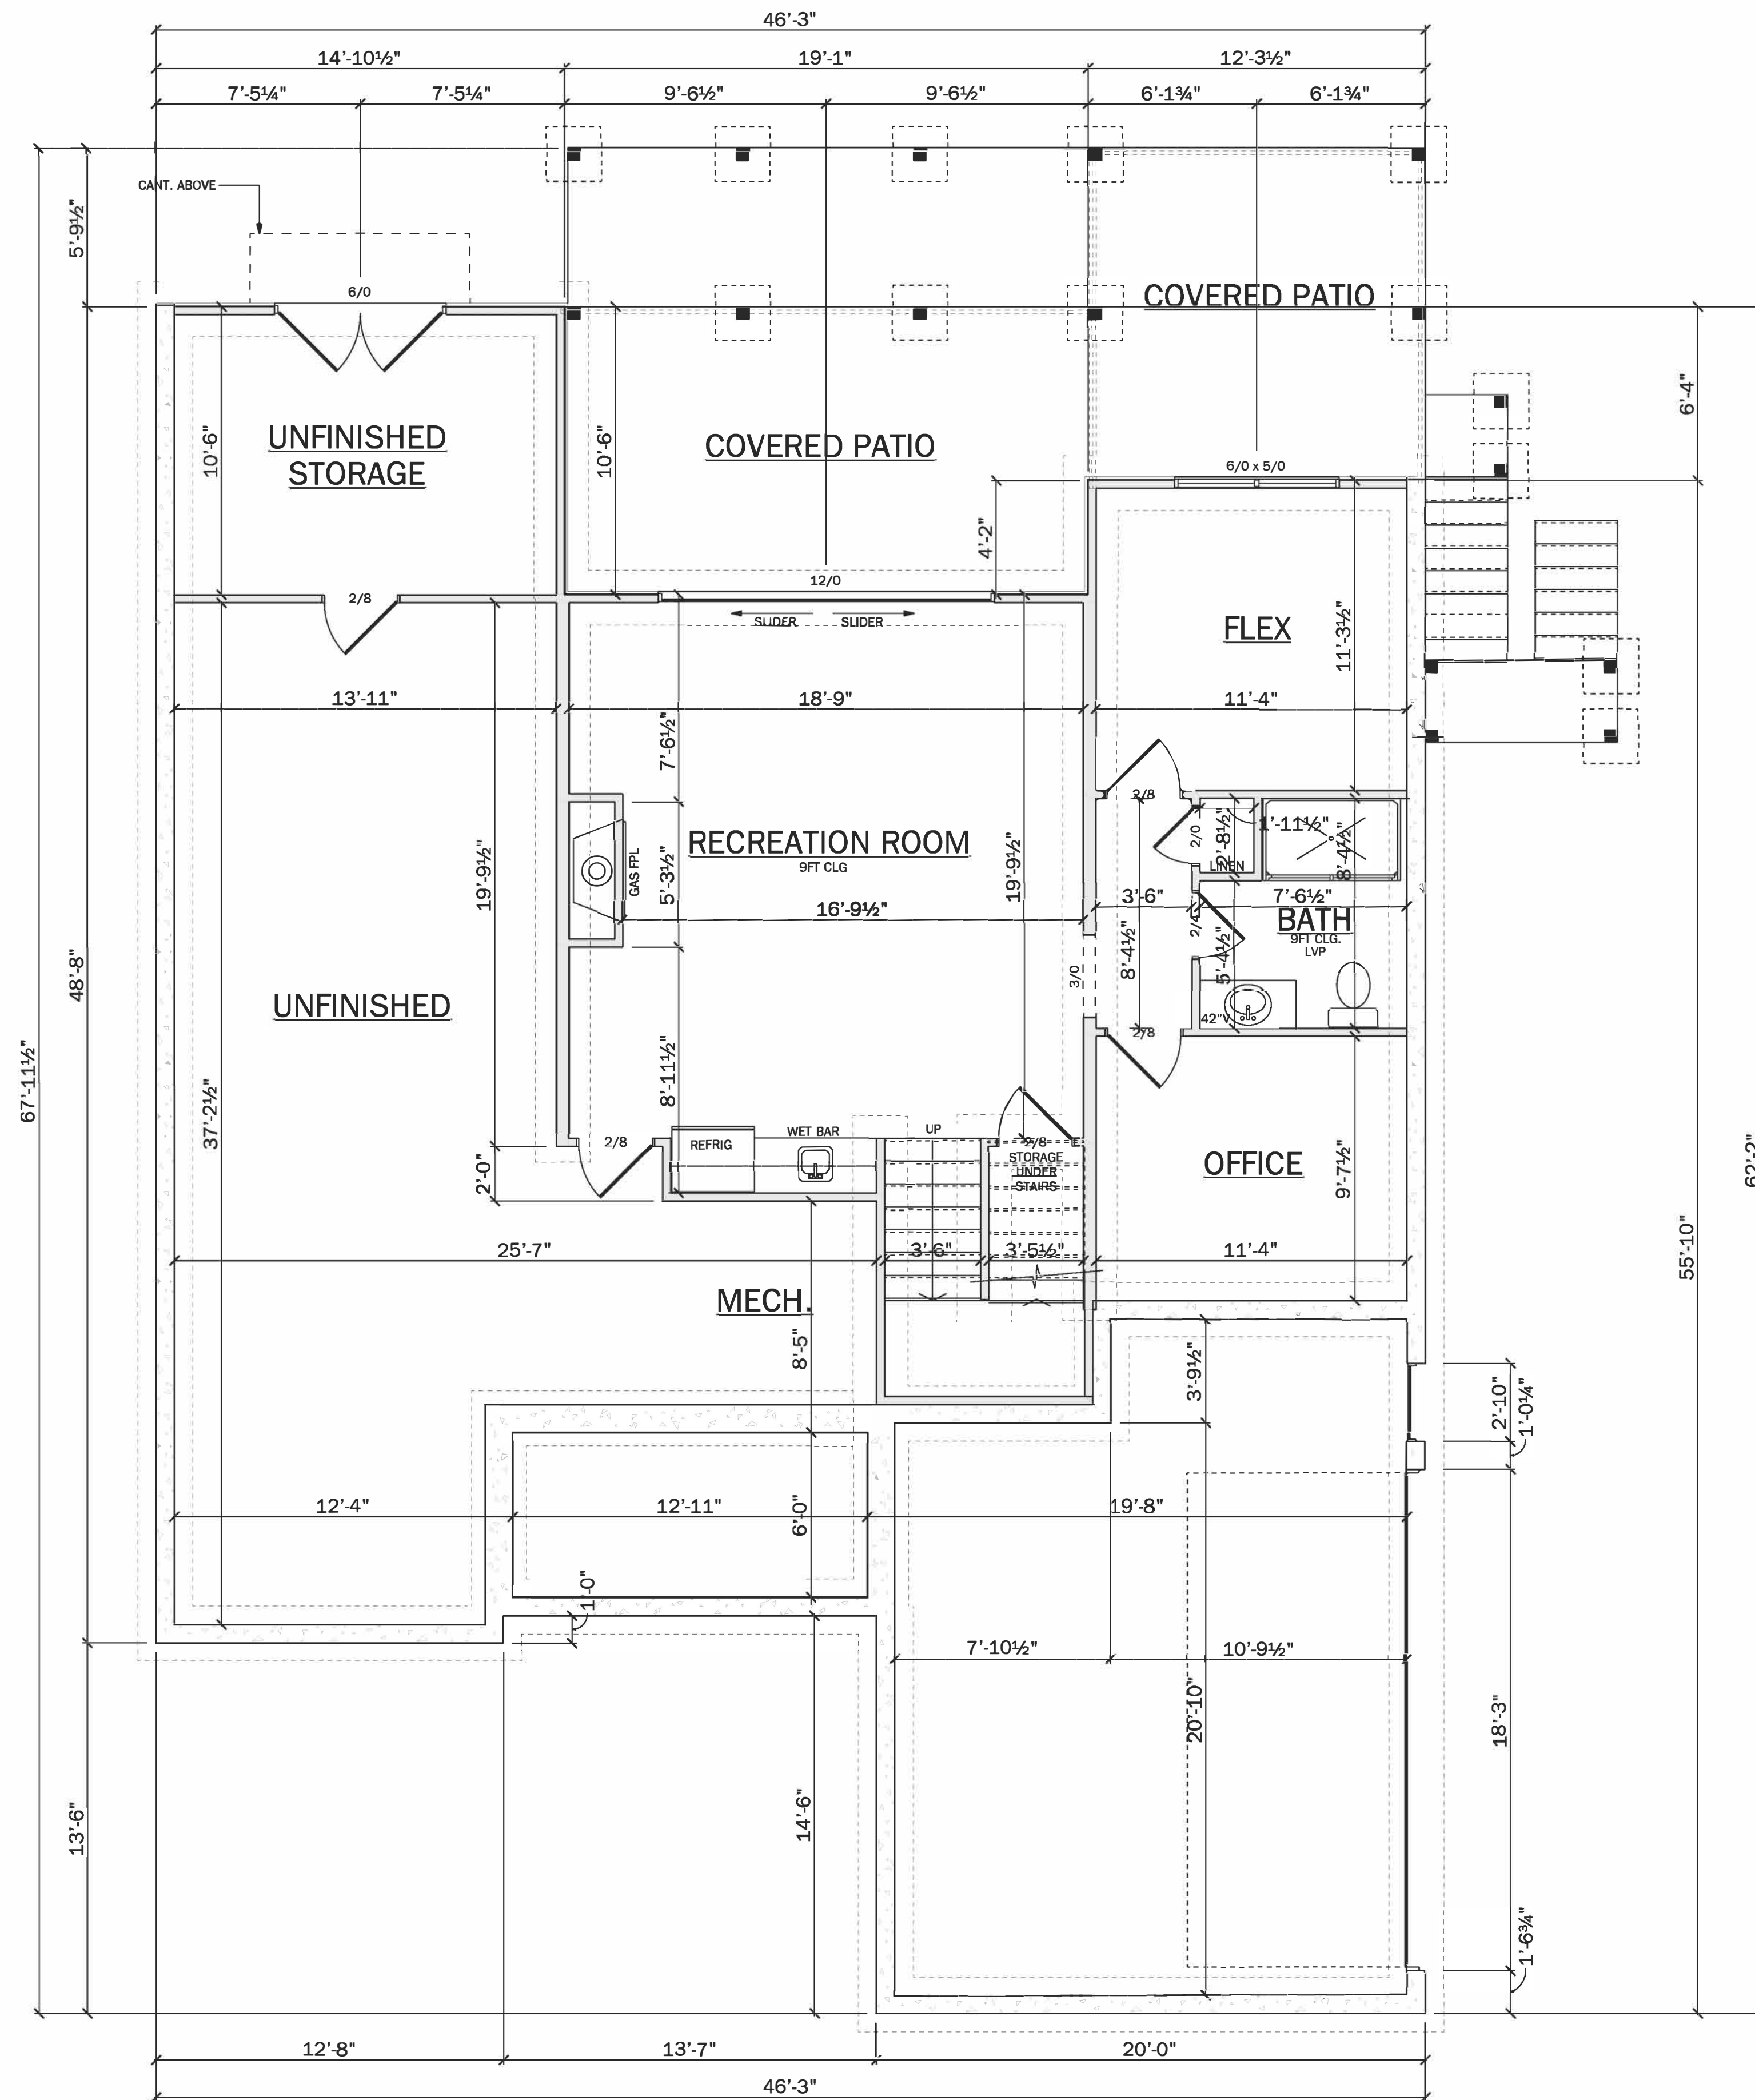

BASEMENT
SCALE: 1/4" = 1'-0"

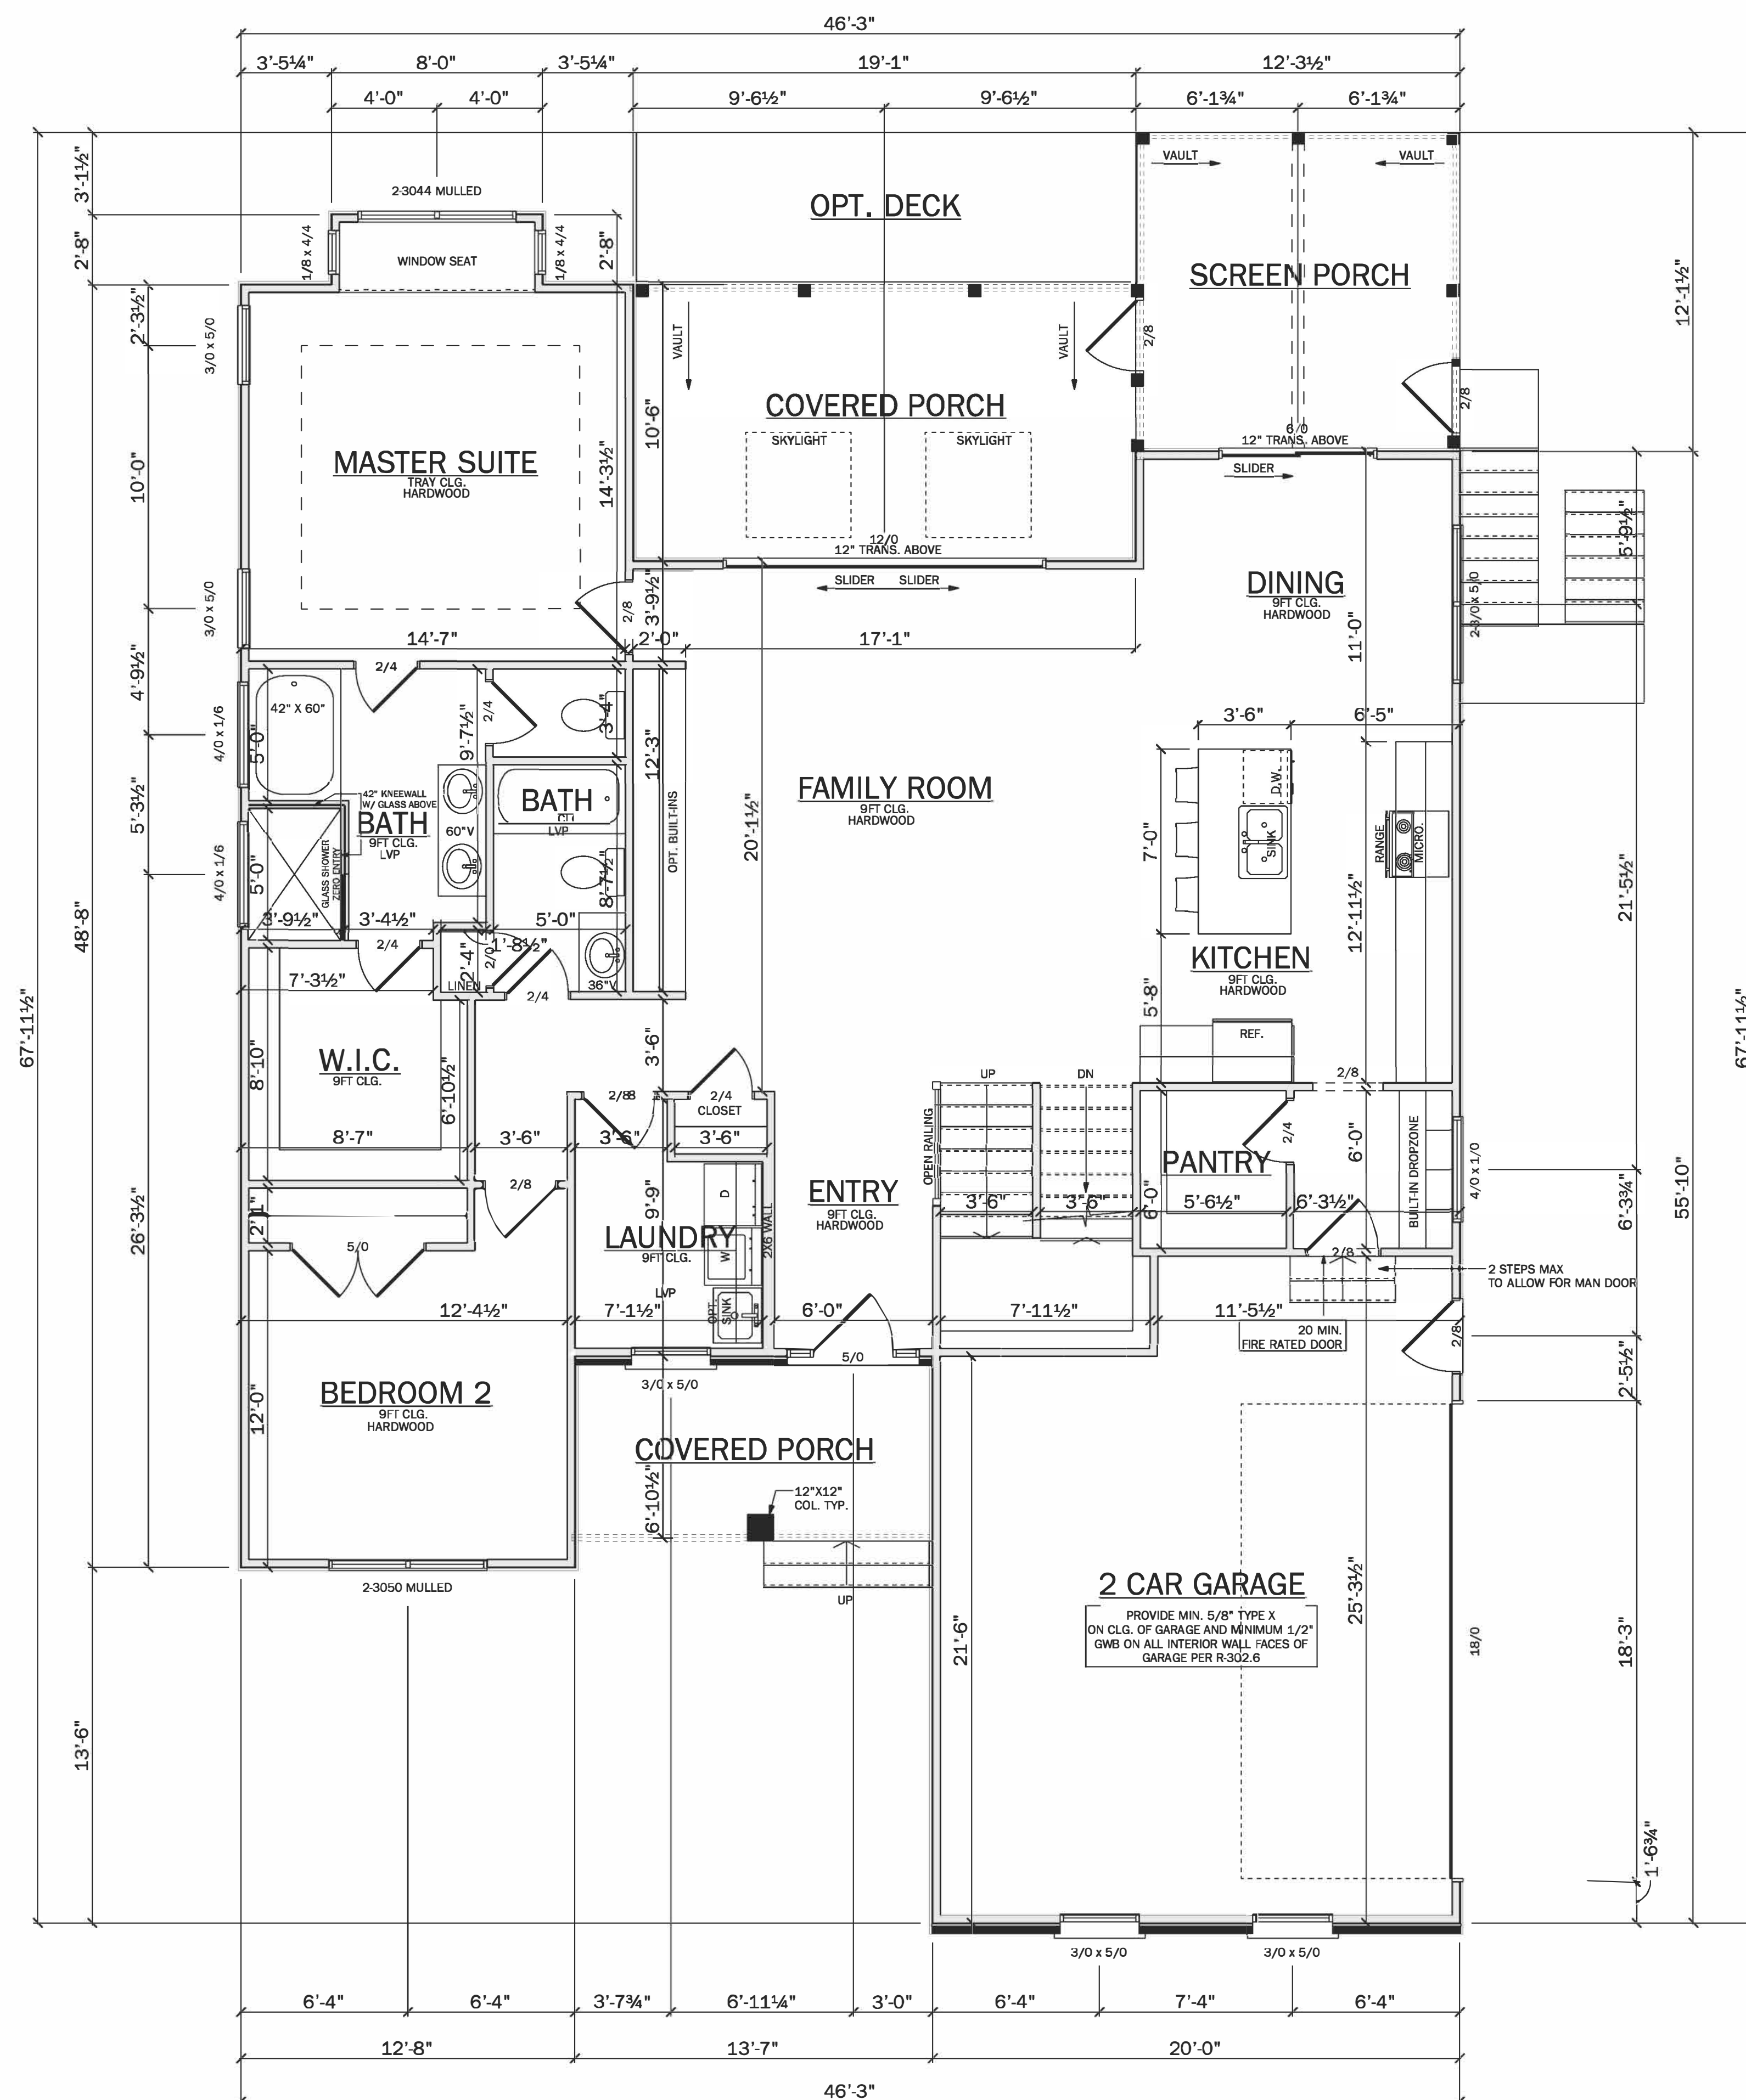


FIRST FLOOR
SCALE: 1/4" = 1'-0"

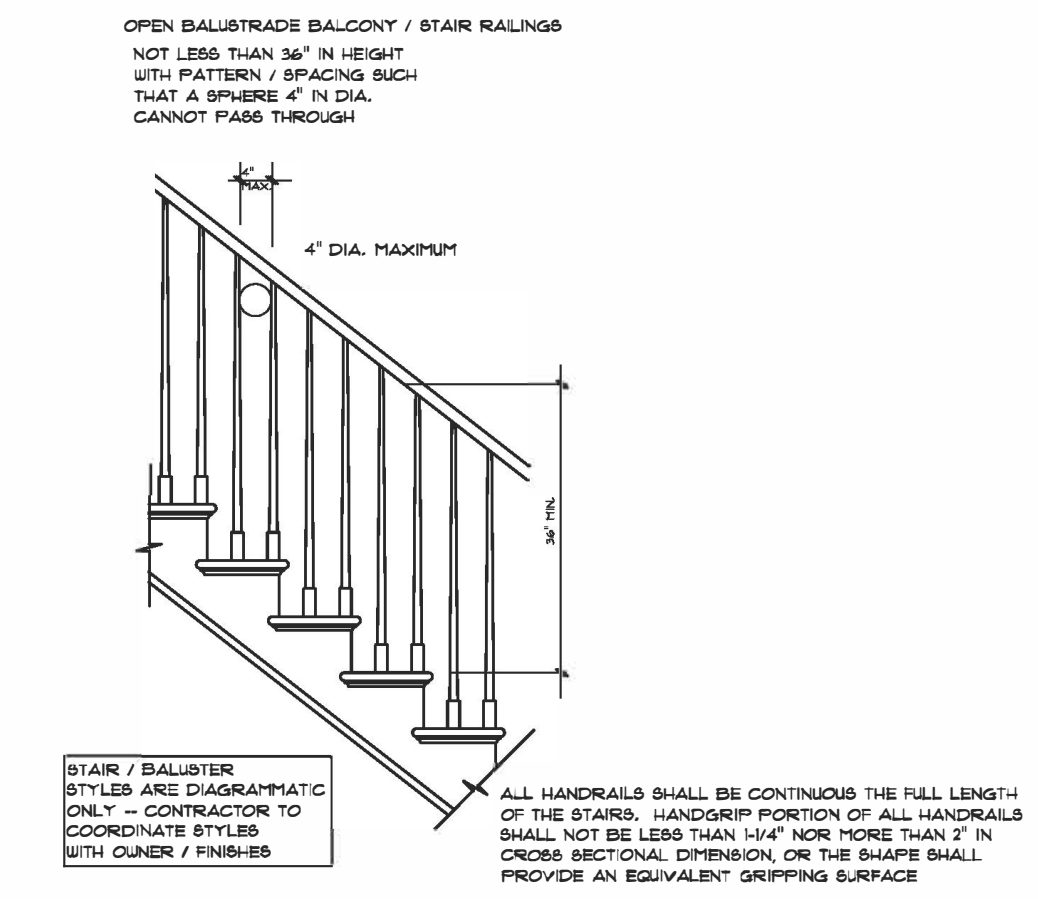

STAIR RAILING DETAIL/NOTES

Sq Footage	
FIRST FLOOR	1679
BONUS ROOM	404
BASEMENT	851
TOTAL HEATED	2934
2 CAR GARAGE	476
FRONT PORCH	95
REAR PORCH	200
SCREEN PORCH	149
TOTAL UNDER ROOF	3854



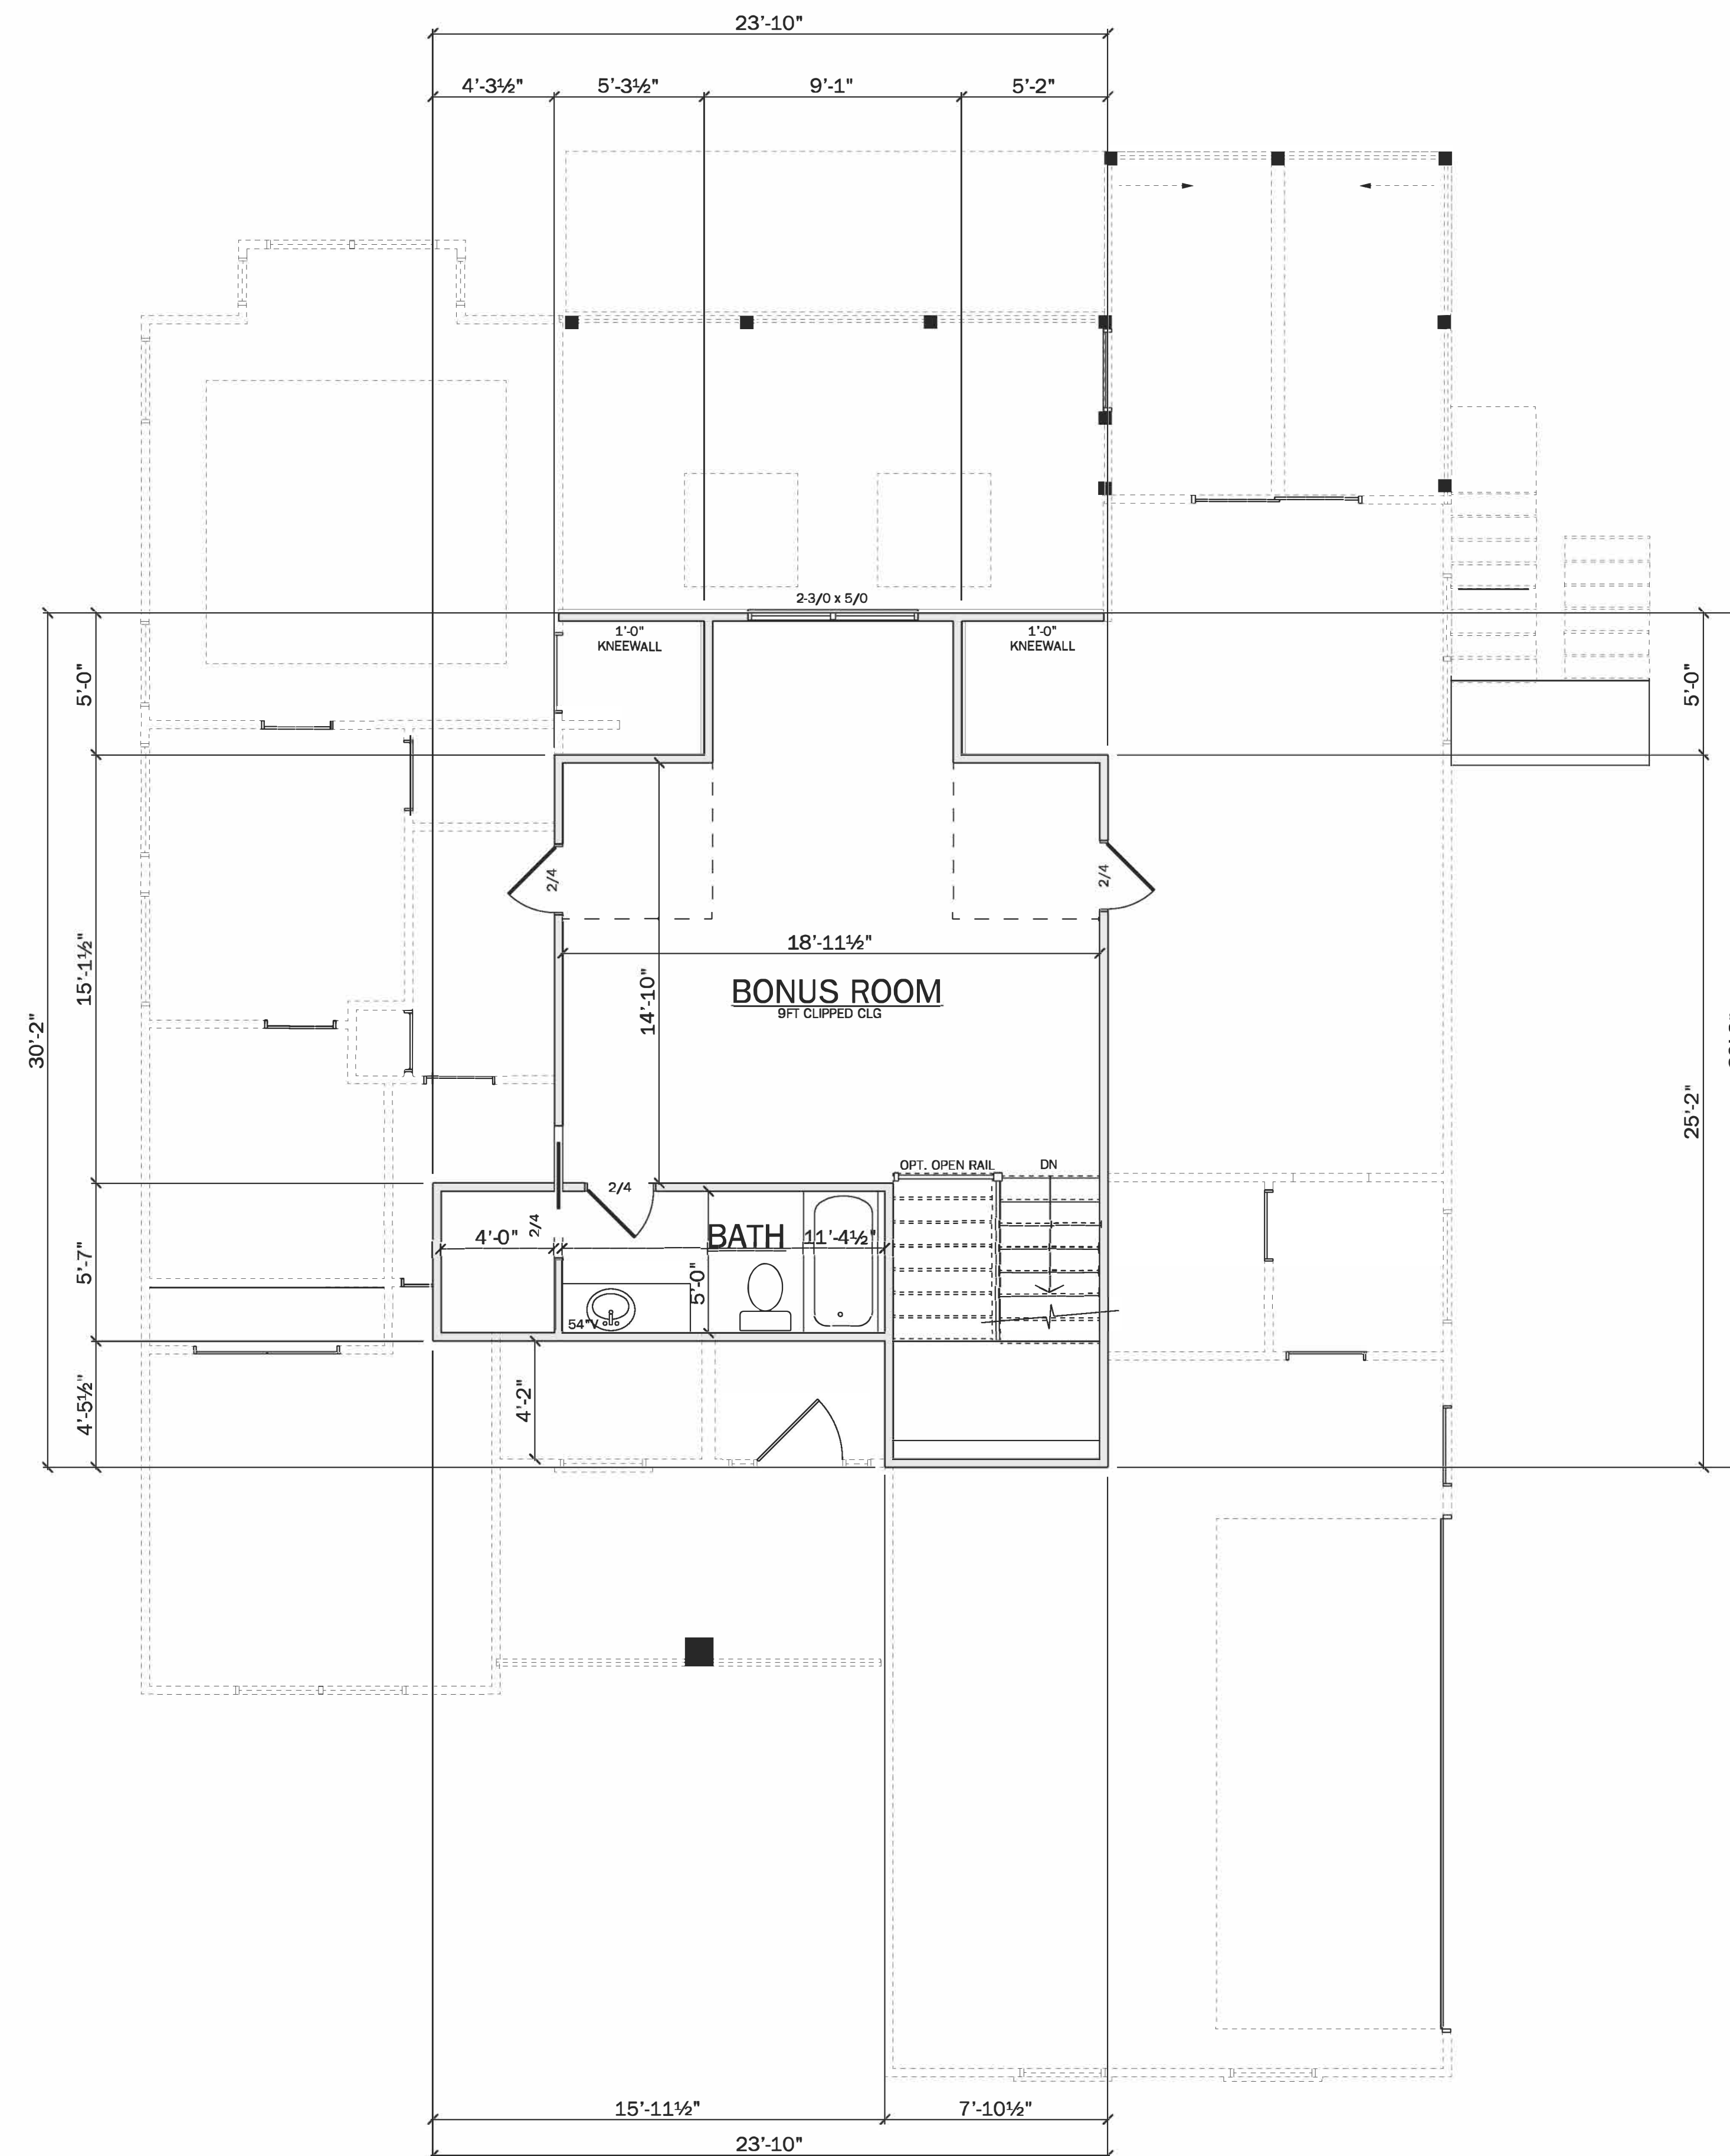


SECOND FLOOR

SCALE: 1/4" = 1'-0"



FRONT 1-3-21
SCALE: 1/4" = 1'-0"

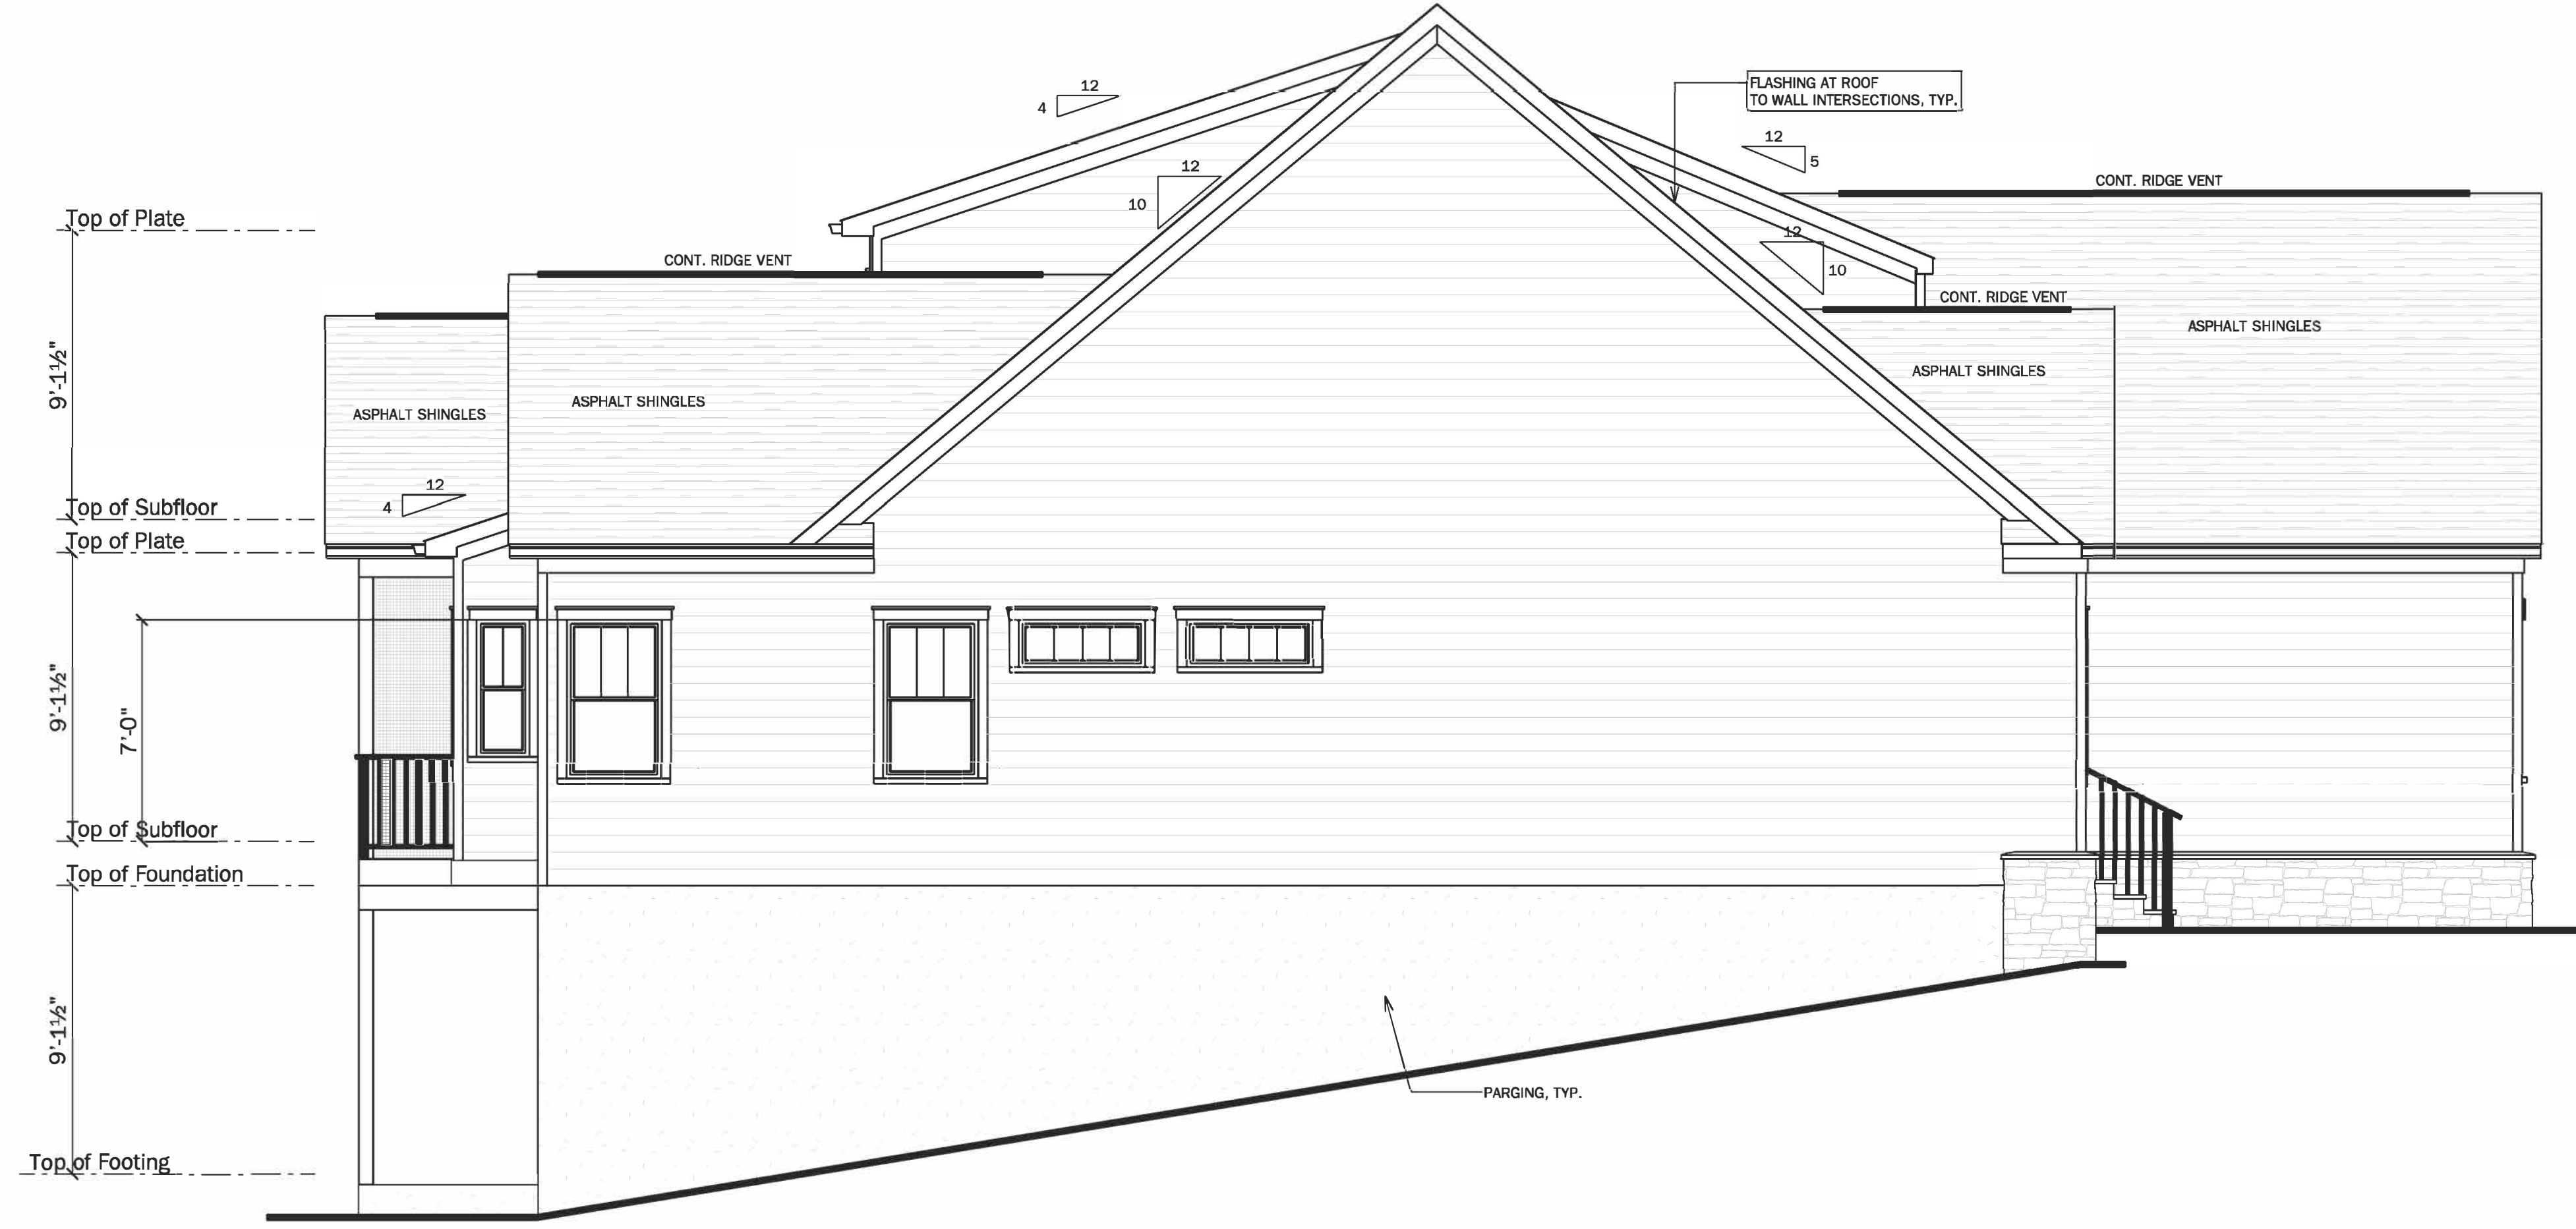

LEFT
SCALE: 1/4" = 1'-0"



REAR
SCALE: 1/4" = 1'-0"

