



MAIN FLOOR

SCALE: 1/4" = 1'-0"

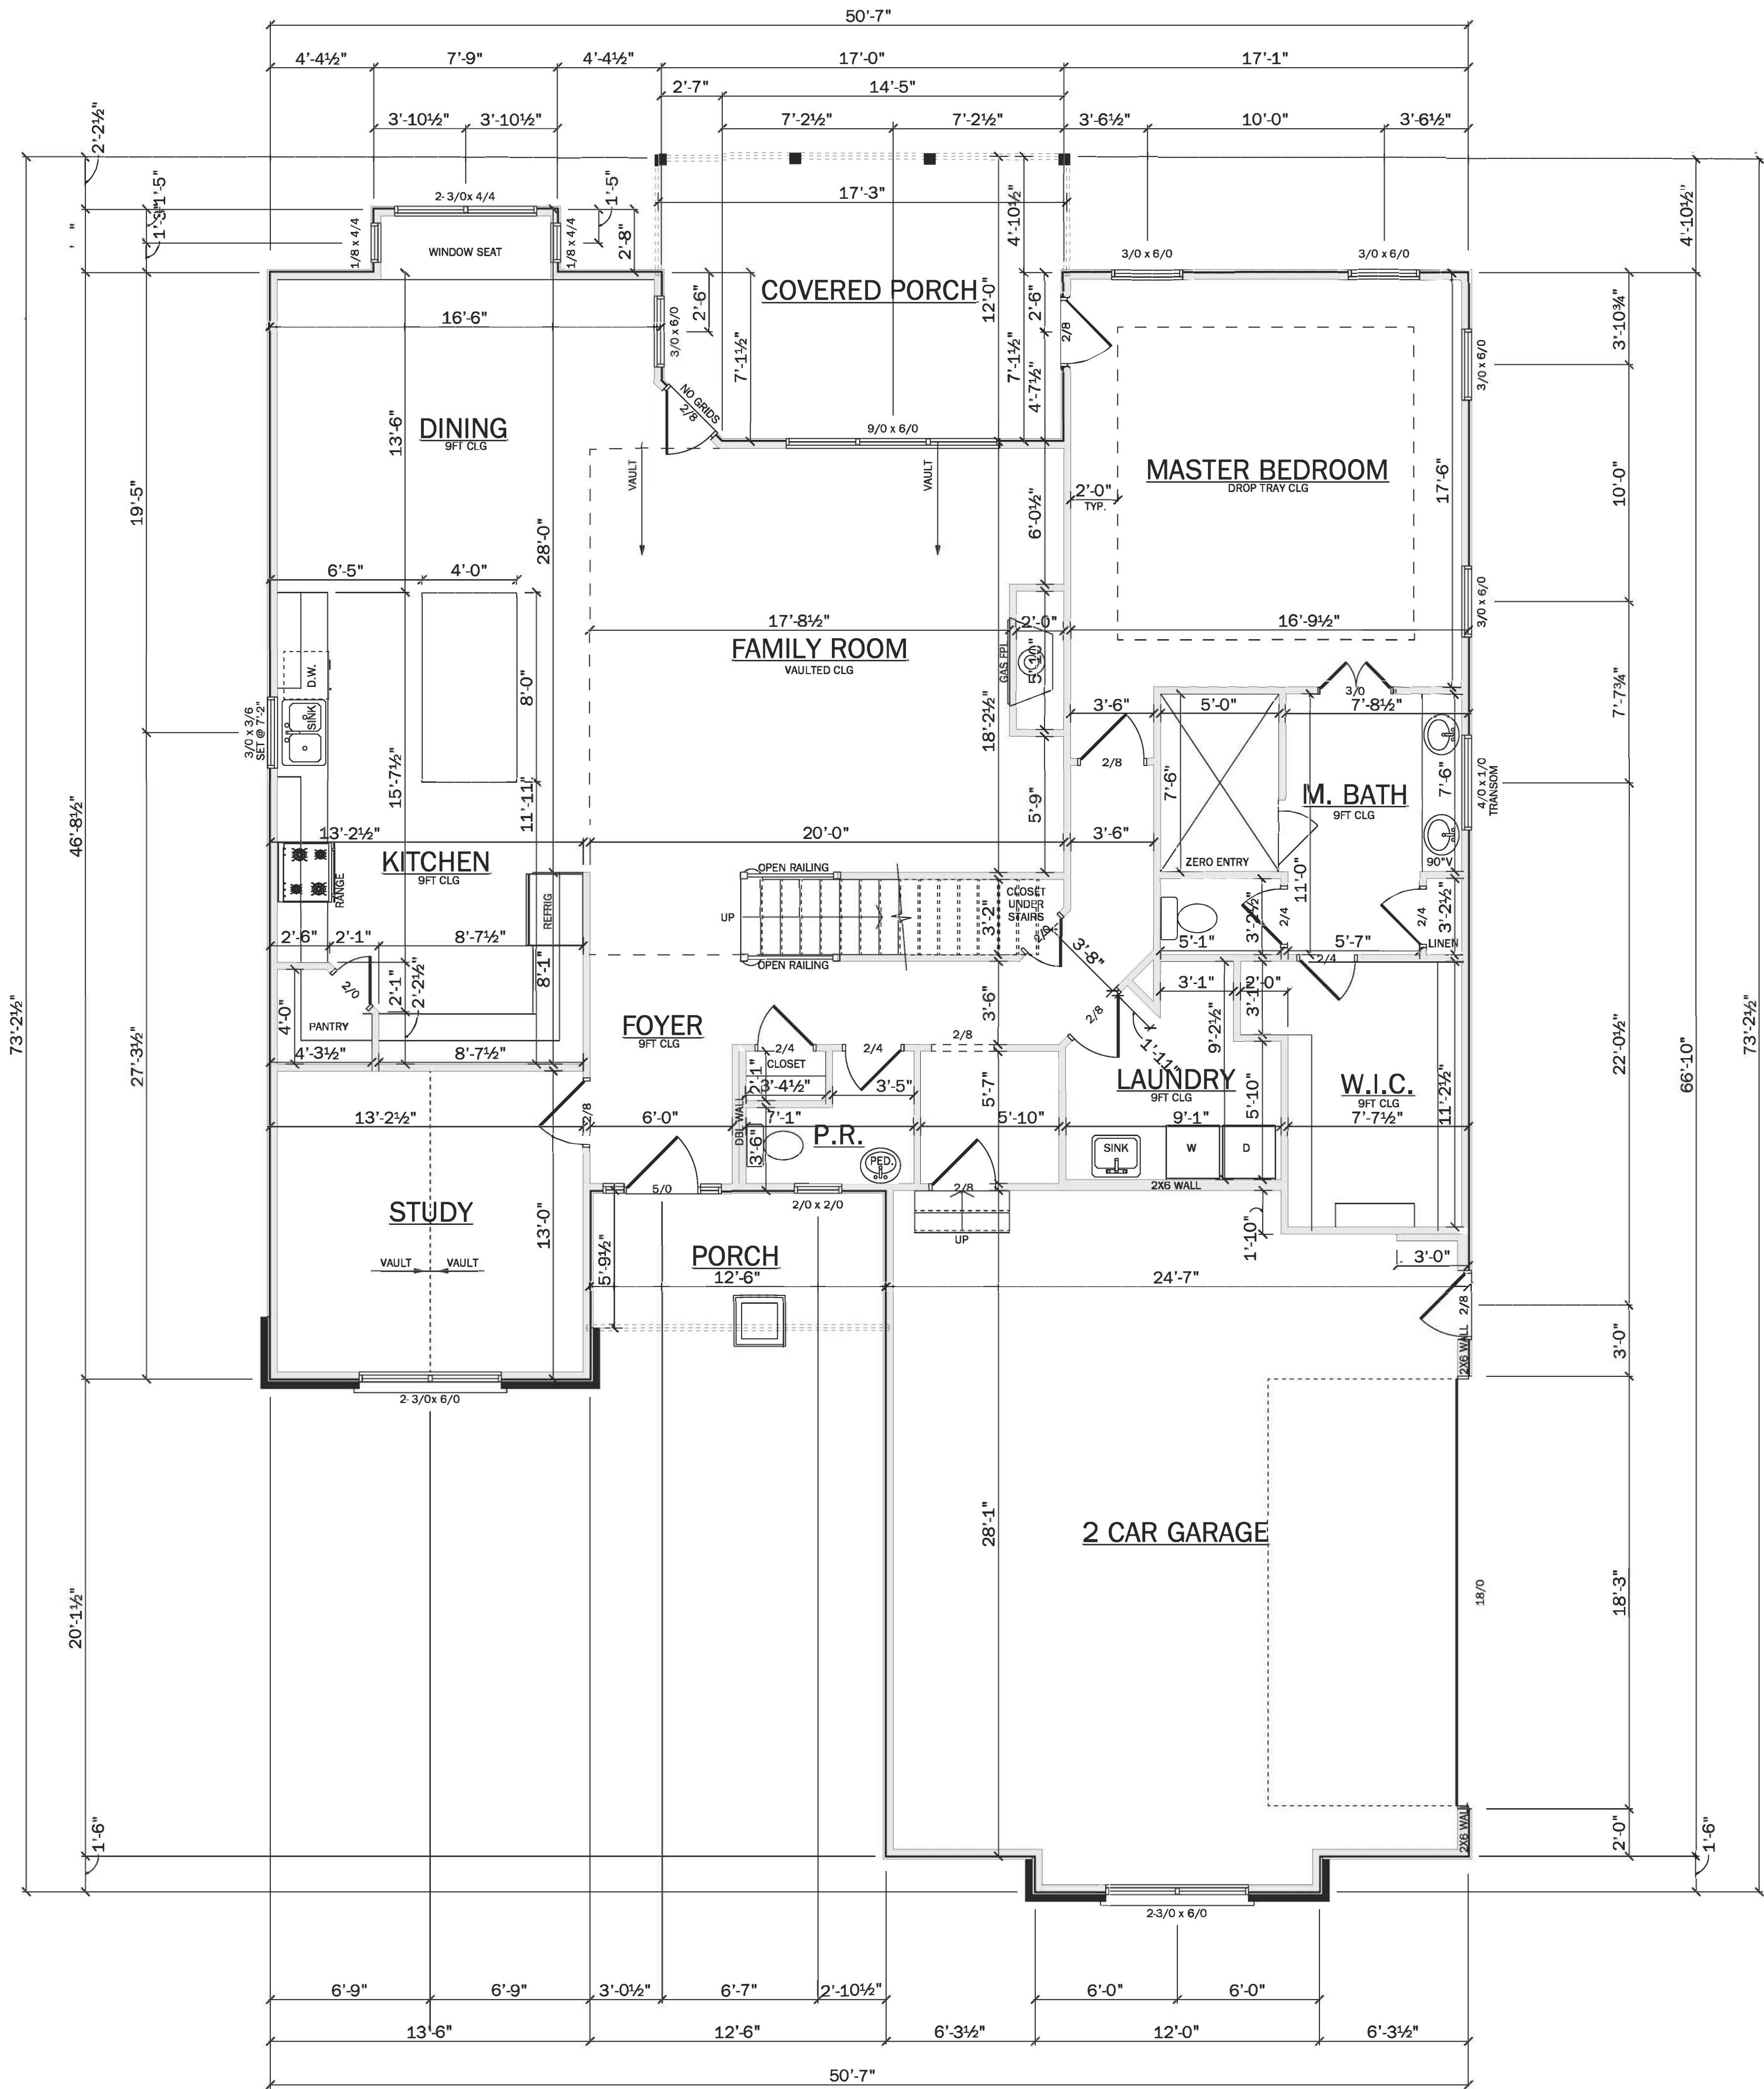

Sq Footage	
FIRST FLOOR	1985
SECOND FLOOR	1167
TOTAL HEATED	3152
2 CAR GARAGE	694
FRONT PORCH	74
SCREEN PORCH	202
TOTAL UNDER ROOF	4122



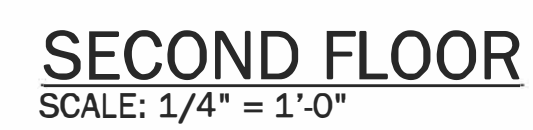



FRONT
SCALE: 1/4" = 1'-0"



LEFT
SCALE: 1/4" = 1'-0"



REAR
SCALE: 1/4" = 1'-0"



RIGHT
SCALE: 1/4" = 1'-0"