


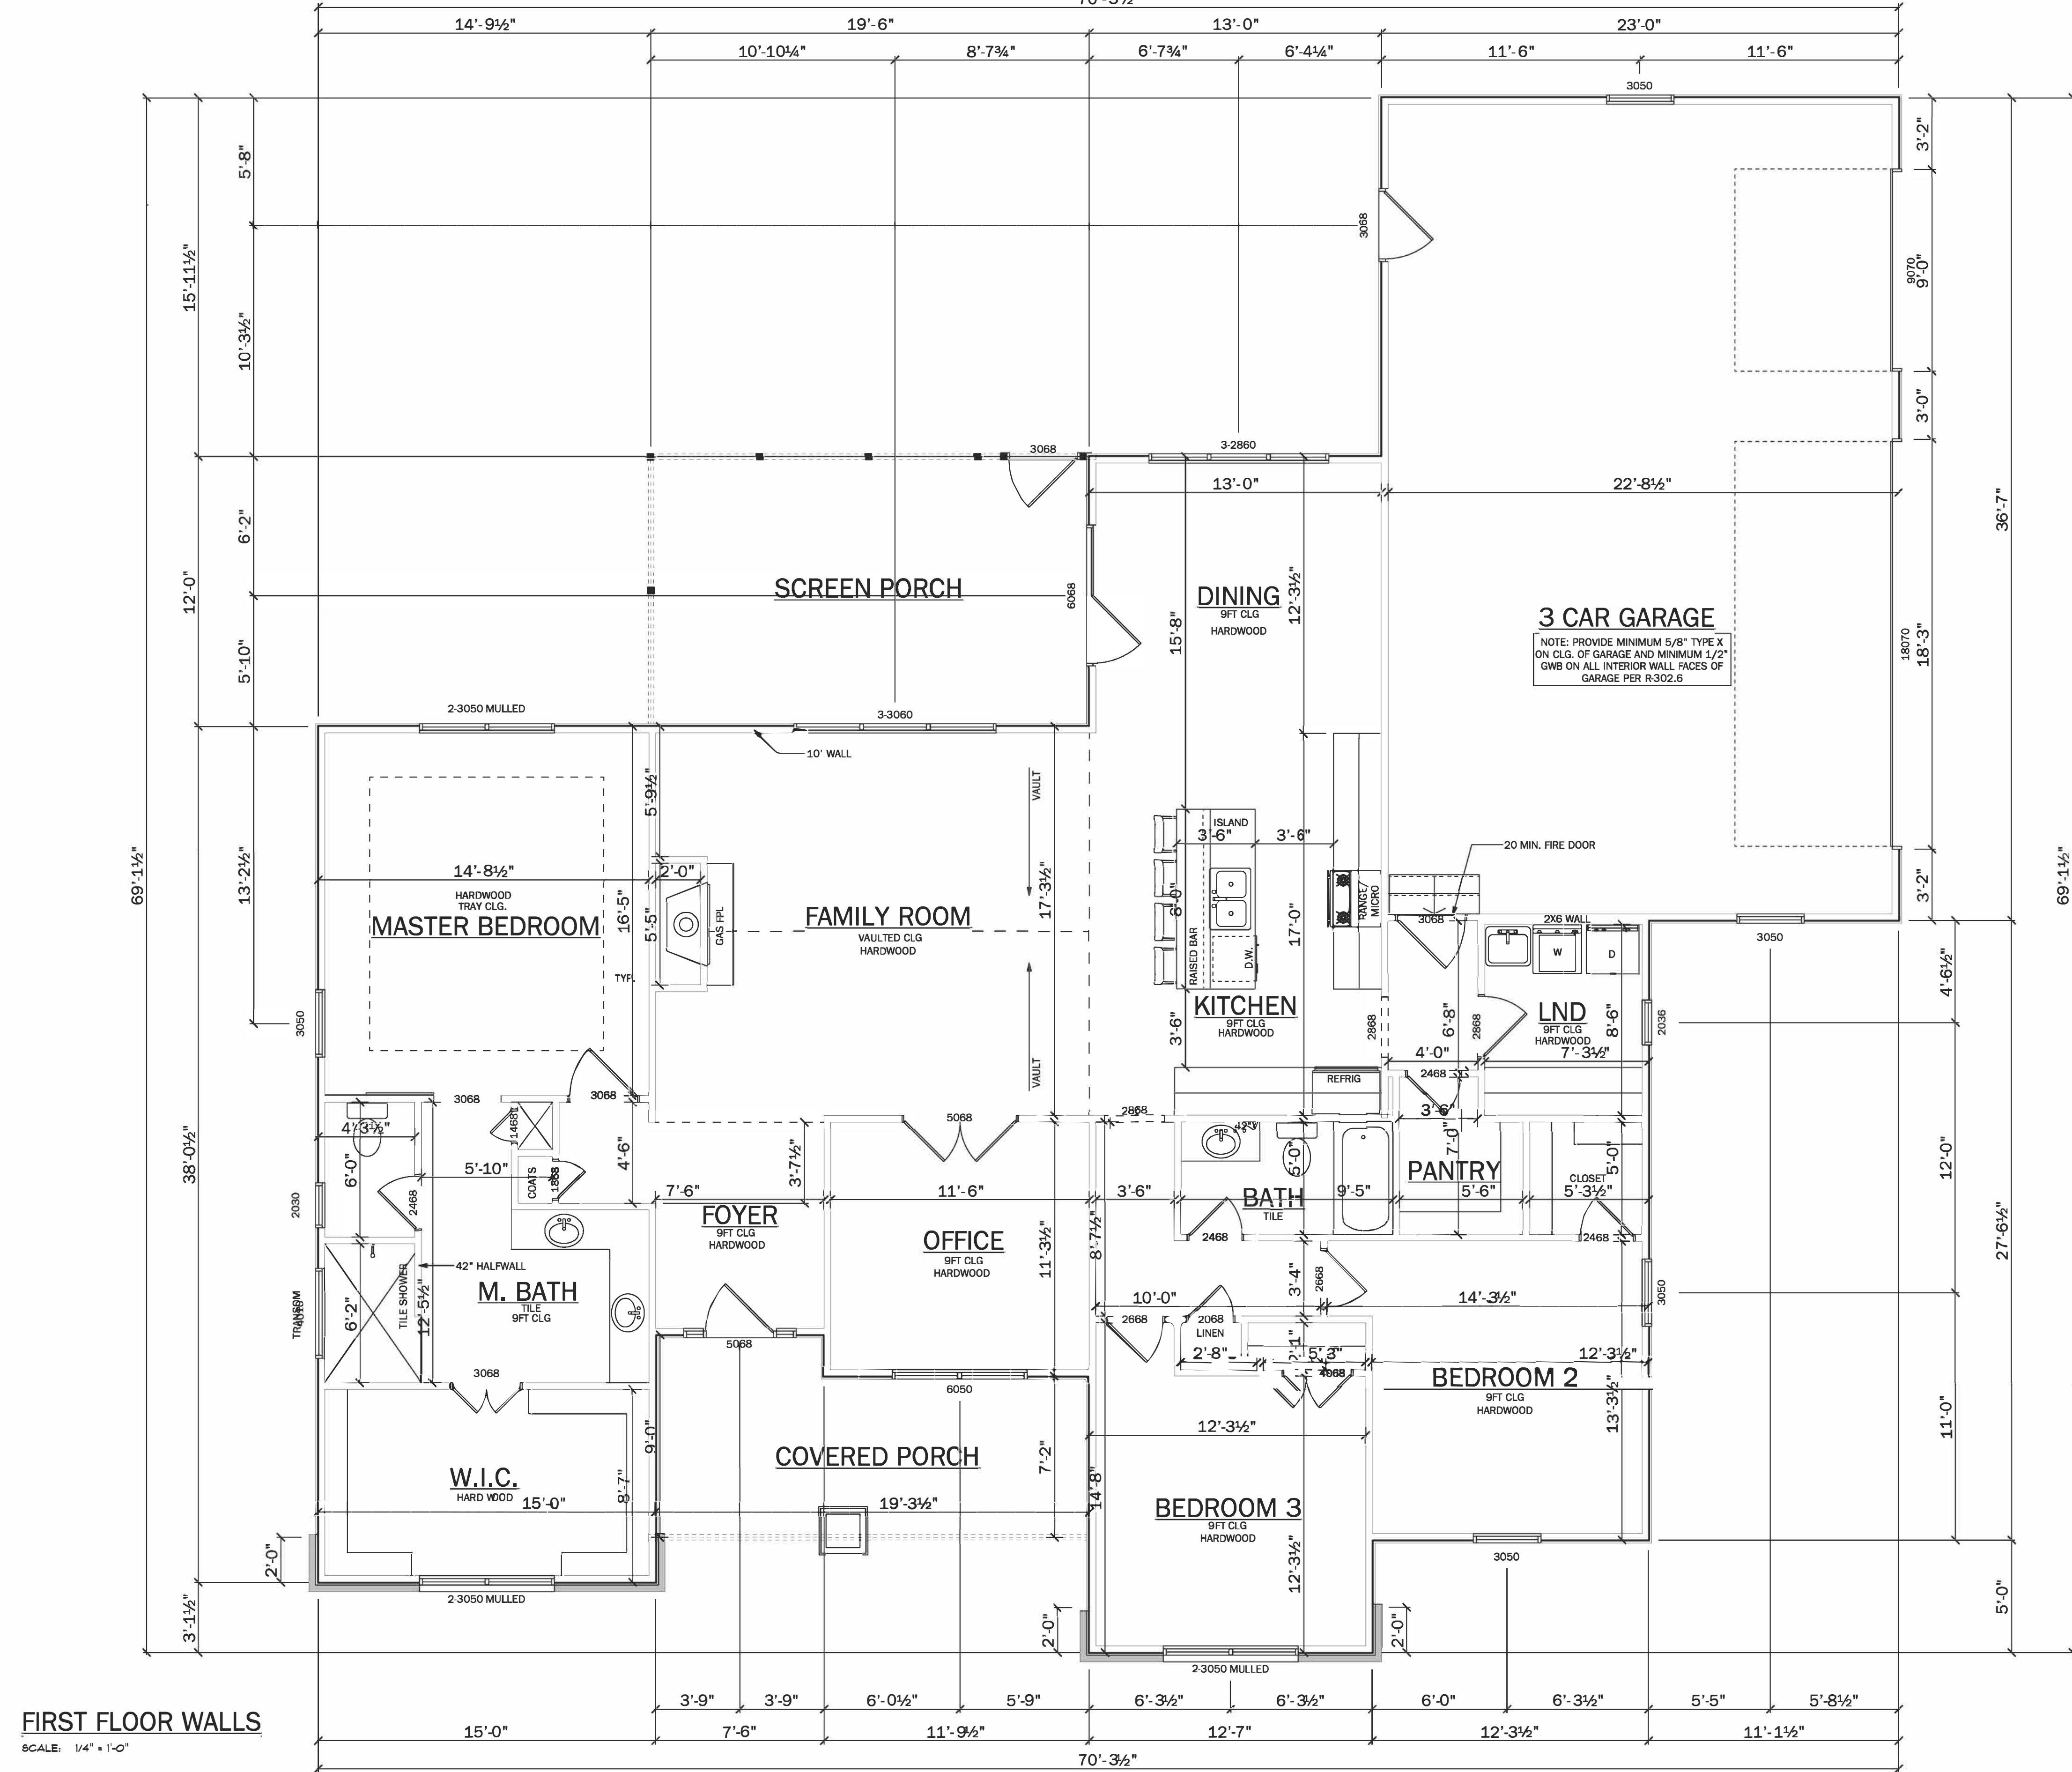

FIRST FLOOR WALLS
SCALE: 1/4" = 1'-0"

3 CAR GARAGE
NOTE: PROVIDE MINIMUM 5/8" TYPE X ON CLG. OF GARAGE AND MINIMUM 1/2" GWB ON ALL INTERIOR WALL FACES OF GARAGE PER R-302.6

Sq Footage FRAMING	
FIRST FLOOR	2112
TOTAL HEATED	2112
3 CAR GARAGE	832
FRONT PORCH	151
SCREEN PORCH	238
TOTAL UNDER ROOF	3333

SMITH RESIDENCE

Lot 46 North Wynysept

North Carolina

Mike Palmer

MP

HOMES

GENERAL CONTRACTOR

ST



FRONT ELEVATION
SCALE: 1/4" = 1'-0"



RIGHT ELEVATION
SCALE: 1/4" = 1'-0"



REAR ELEVATION
SCALE: 1/4" = 1'-0"



LEFT ELEVATION
SCALE: 1/4" = 1'-0"