




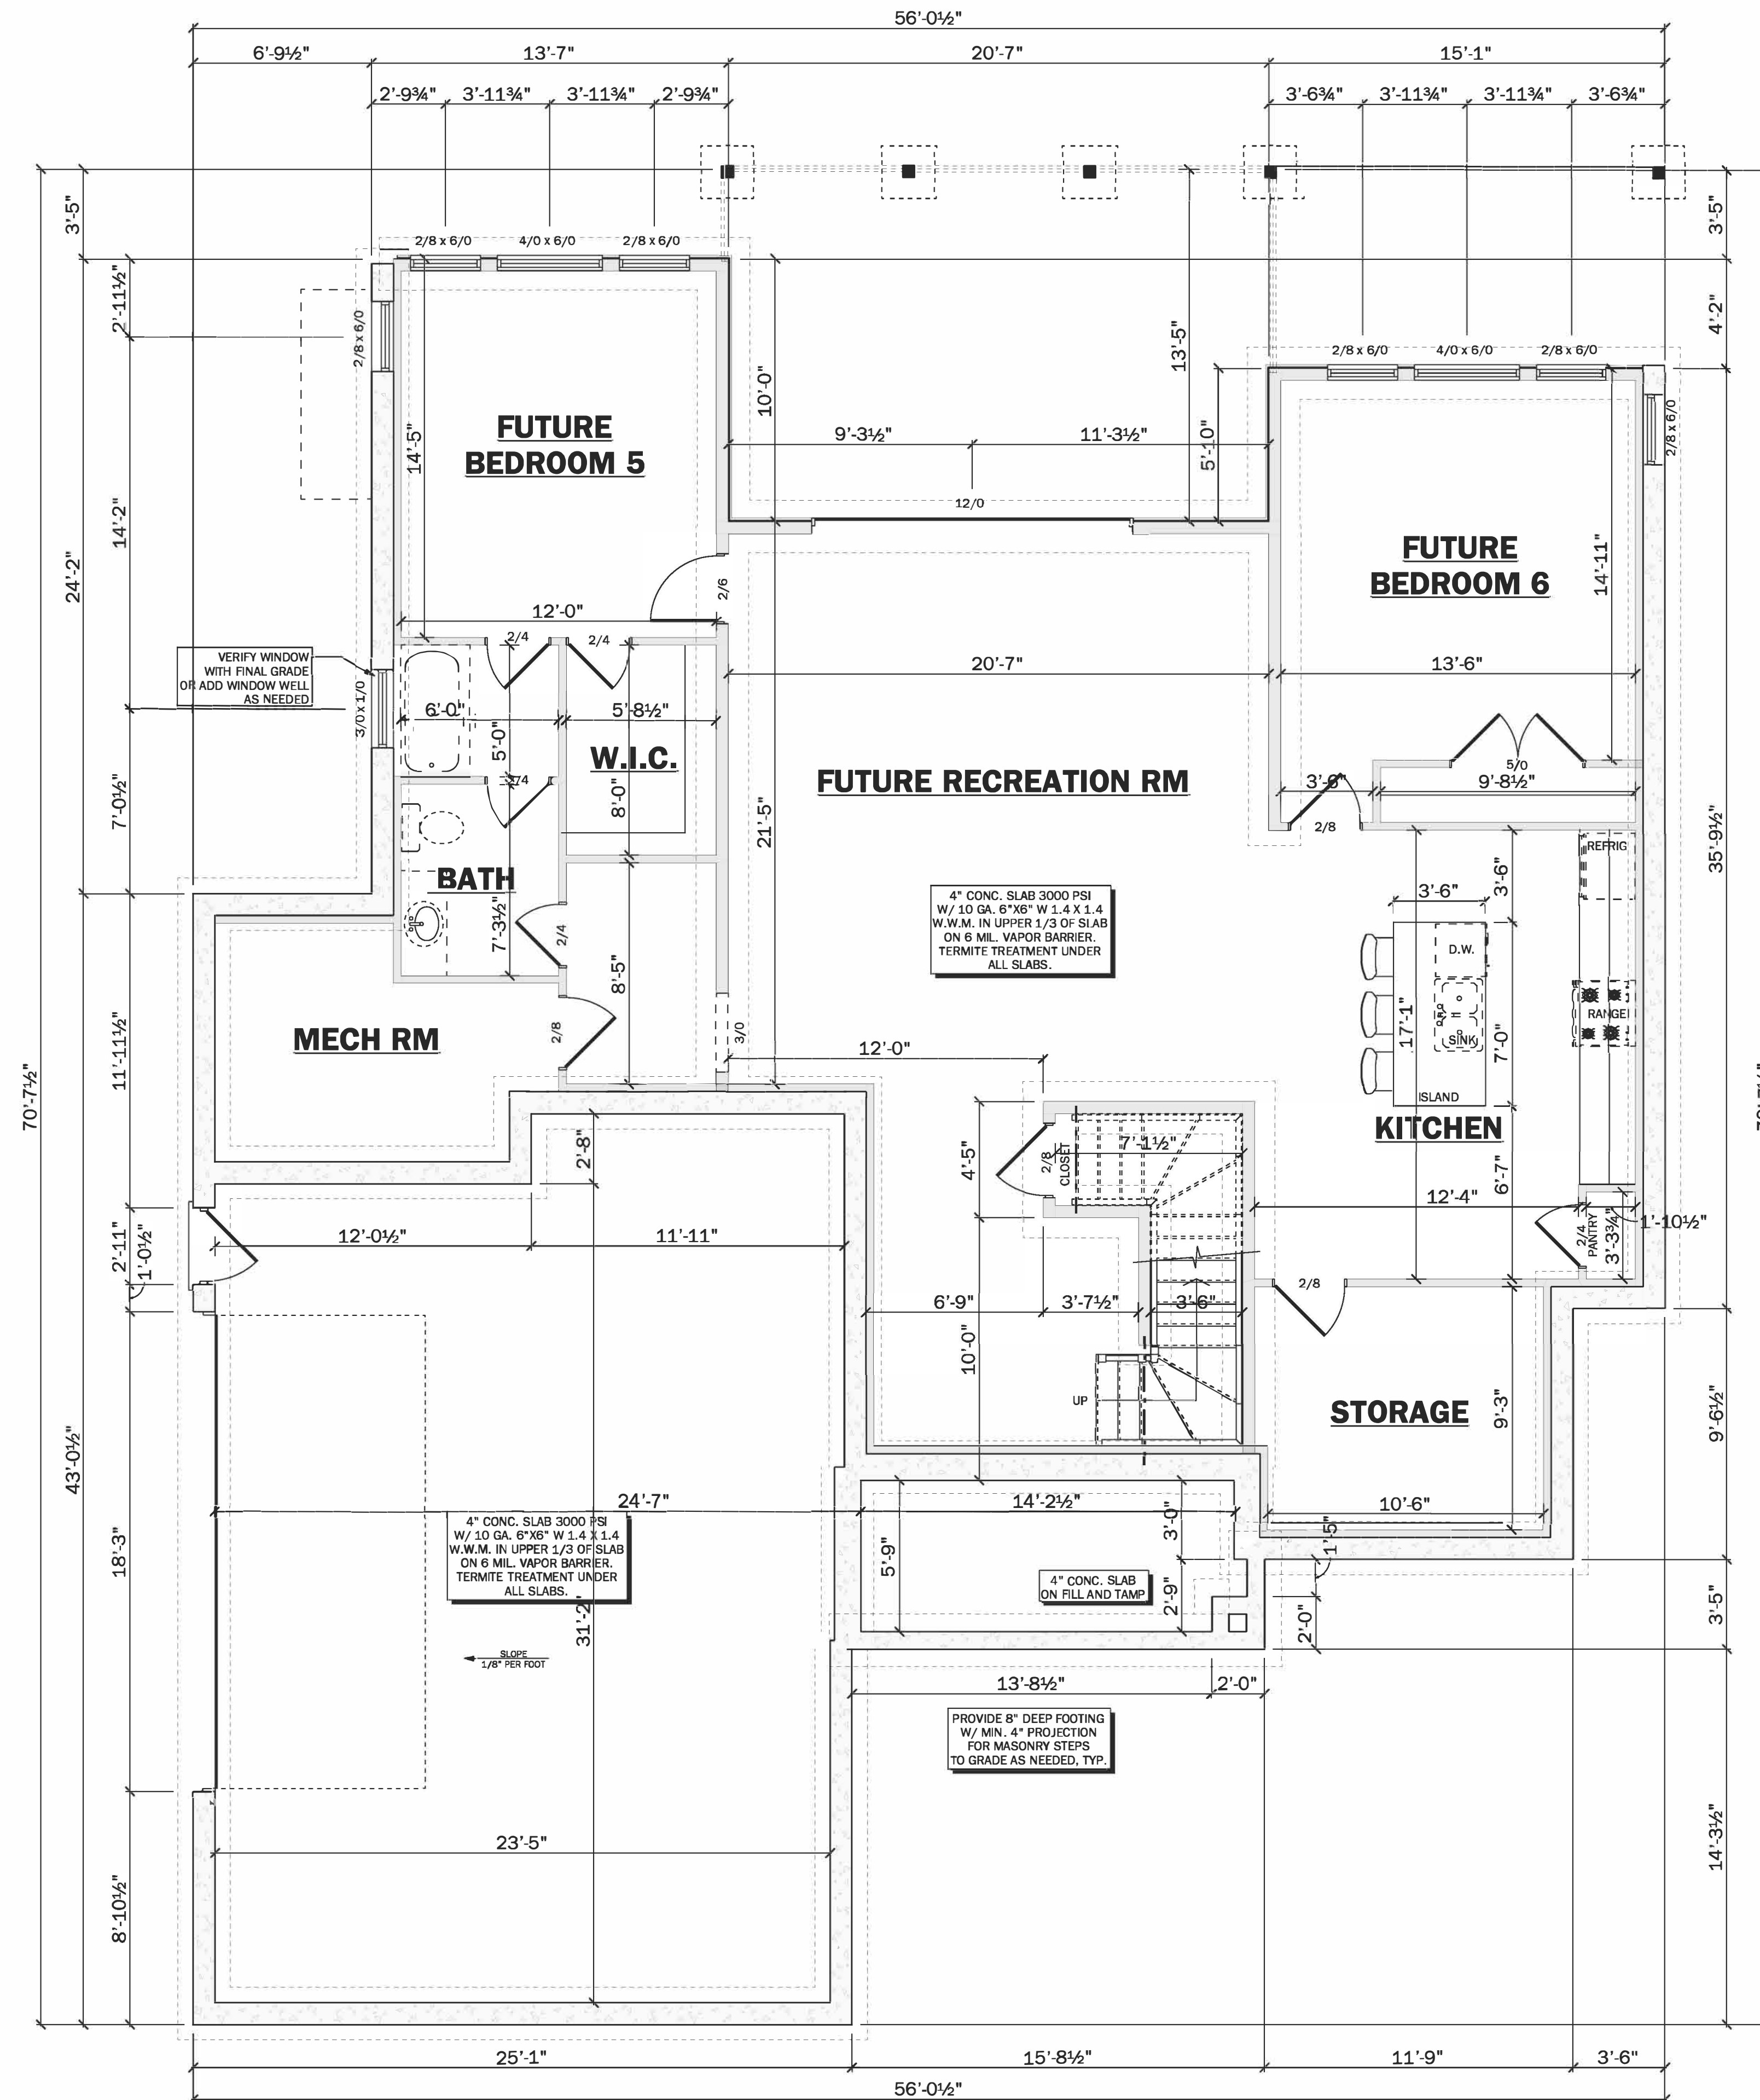

BASEMENT
SCALE: 1/4" = 1'-0"

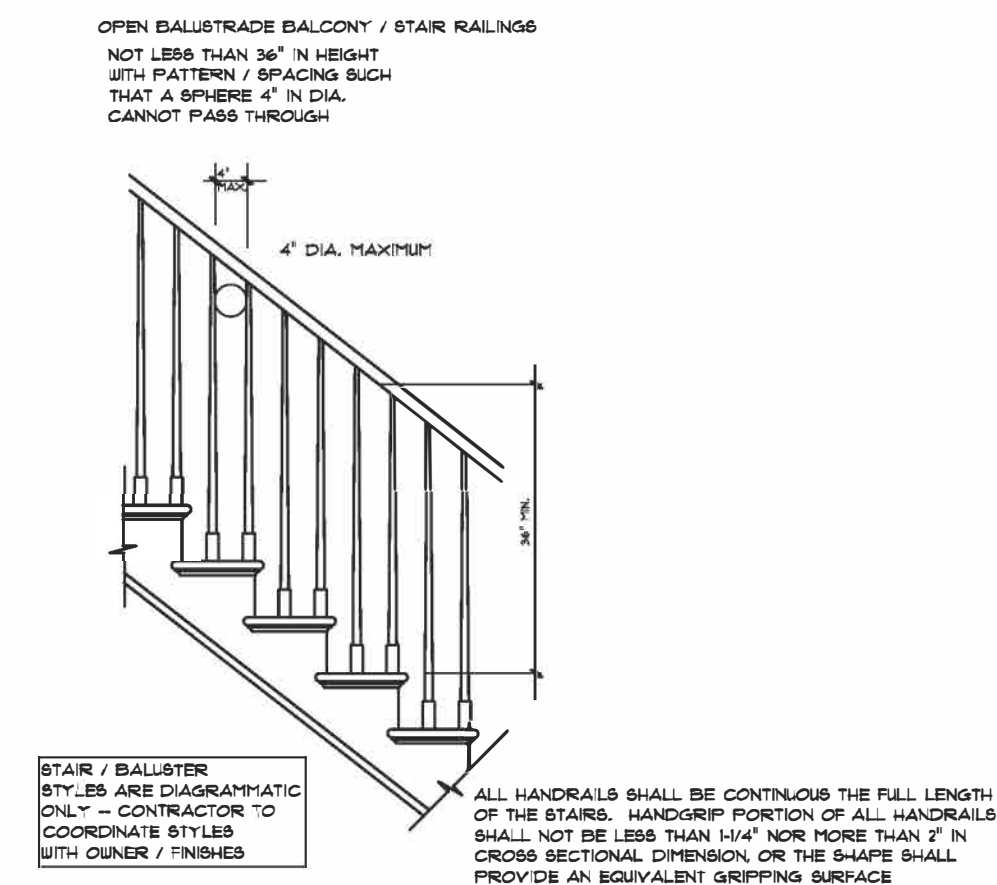

STAIR RAILING DETAIL/NOTES

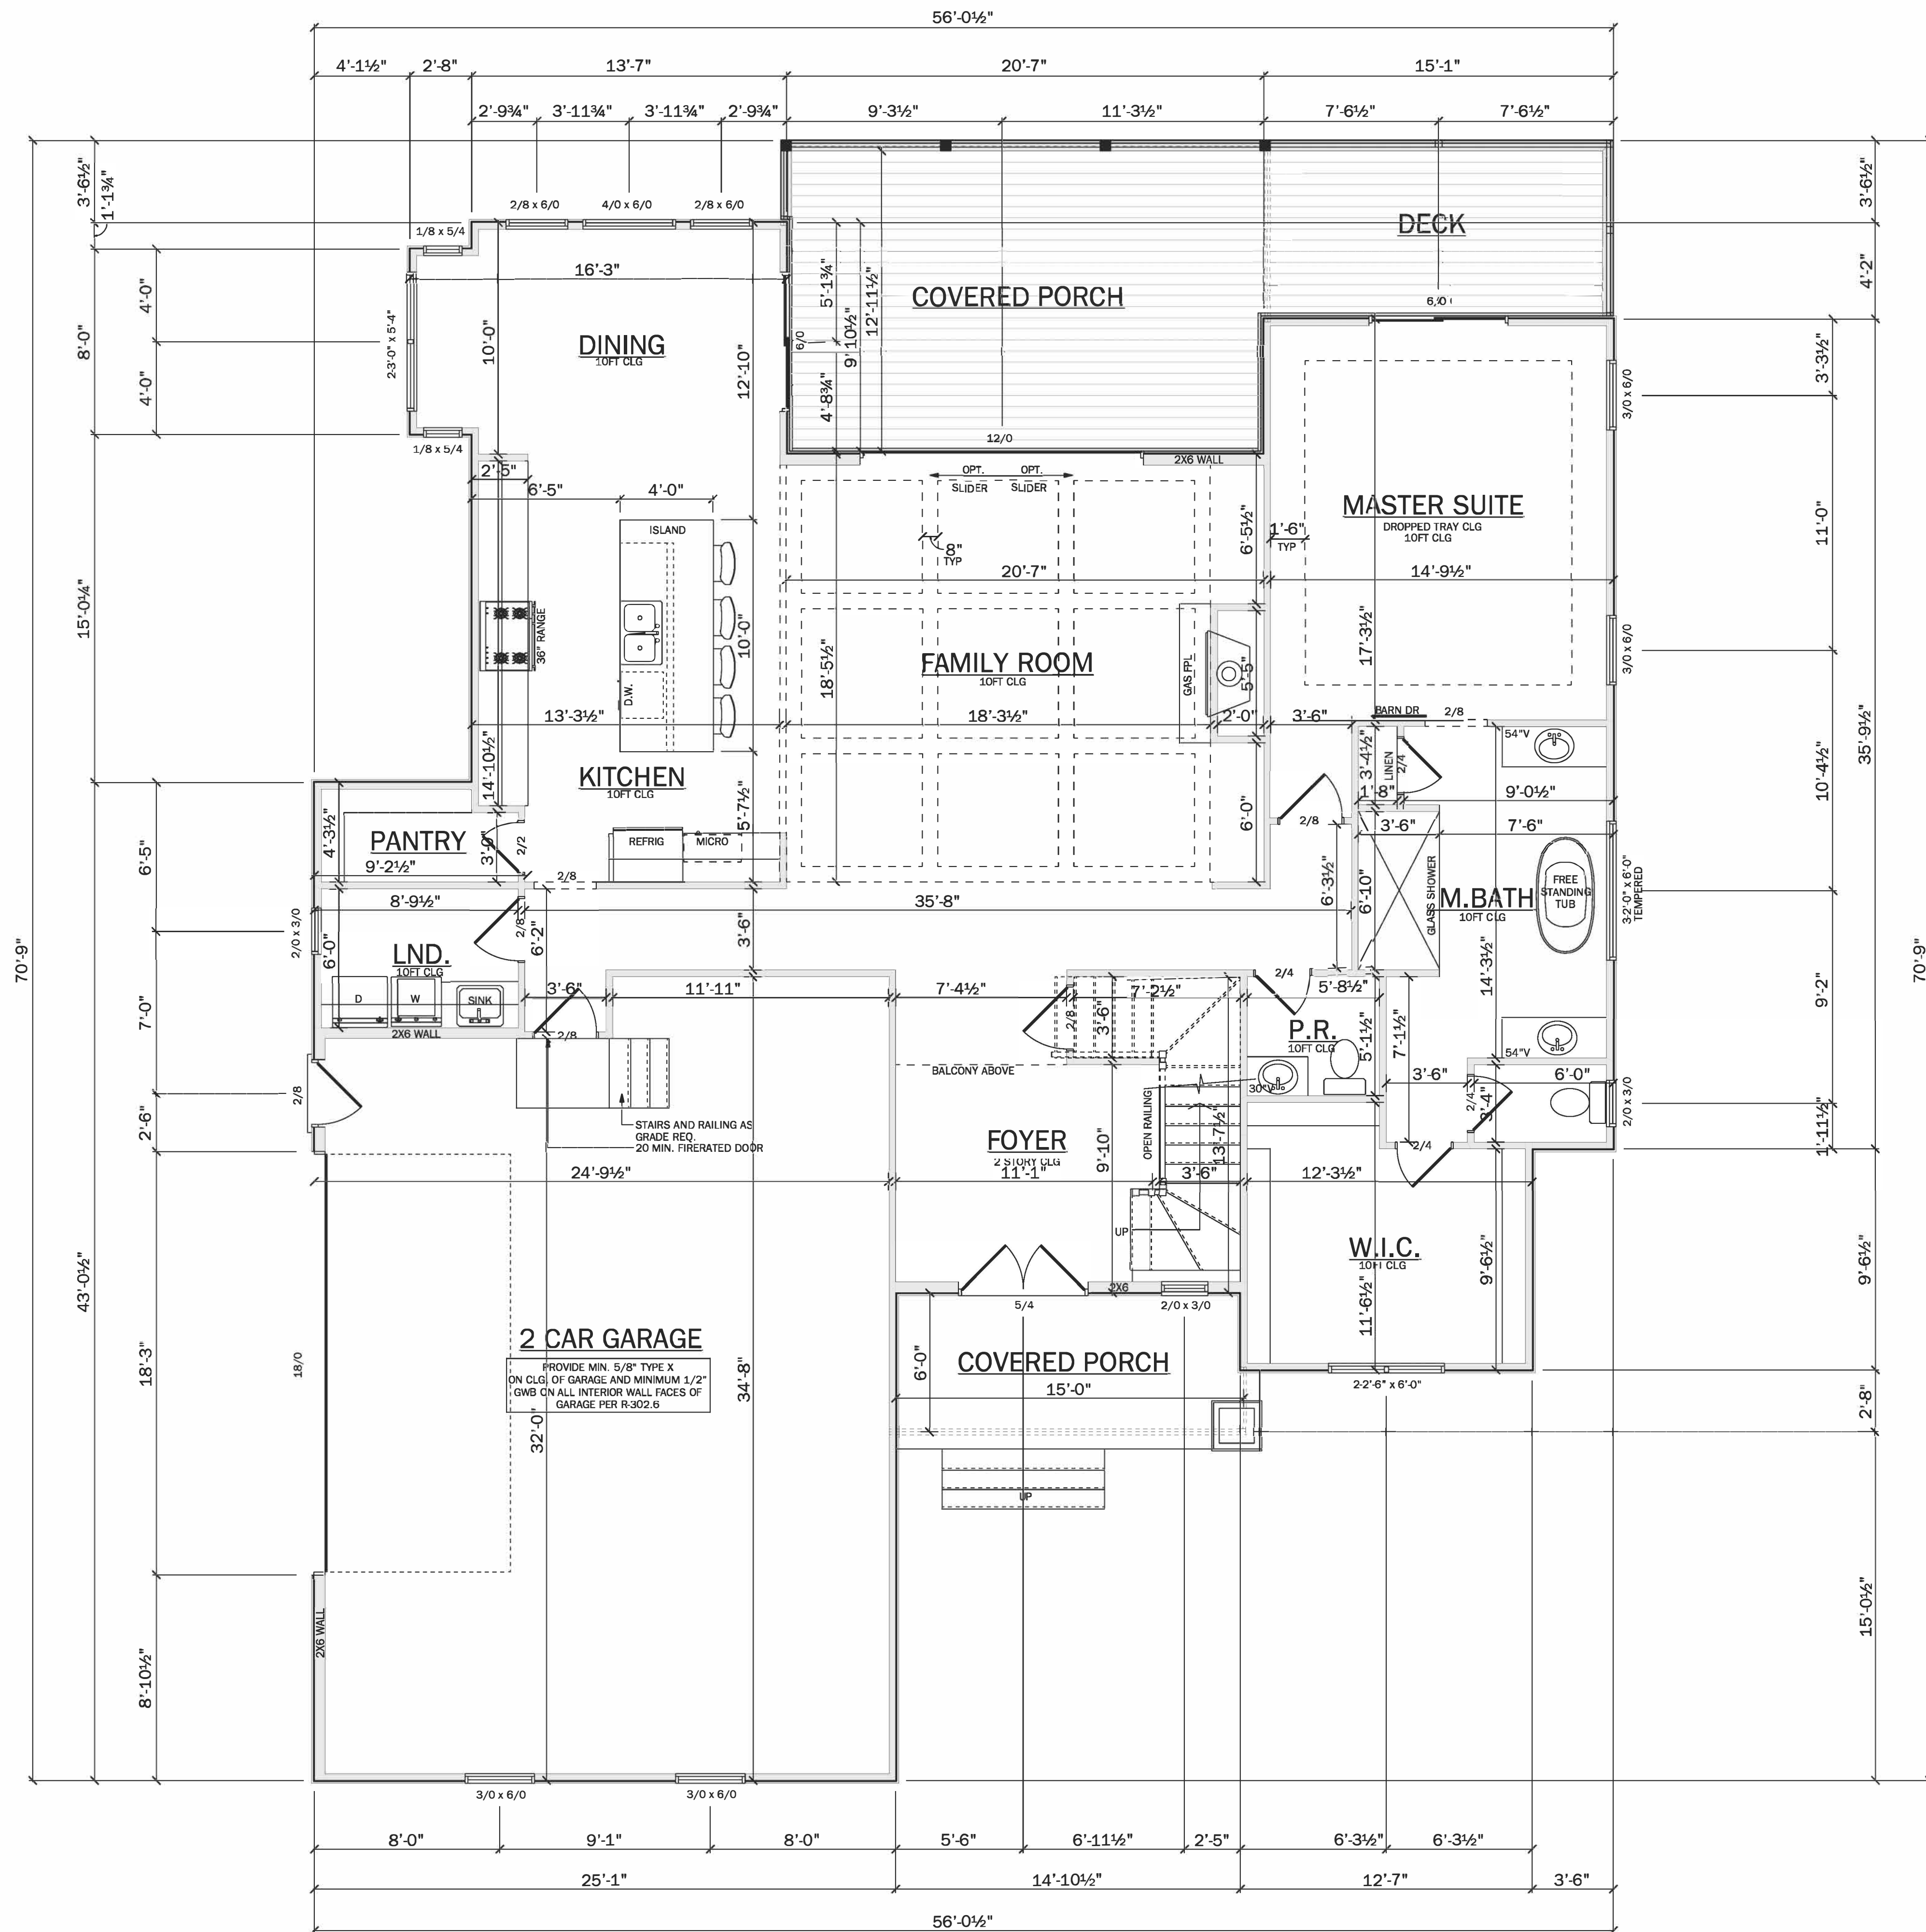

OPEN BALUSTRADE BALCONY / STAIR RAILINGS

NOT LESS THAN 36" IN HEIGHT
WITH PATTERN / BRACING SUCH
THAT A SPHERE 4" IN DIA.
CANNOT PASS THROUGH

4" DIA. MAXIMUM

36"

4"


STAIR / BALUSTRADE
STYLES ARE DIAGRAMMATIC
ONLY - CONTRACTOR TO
COORDINATE STYLES
WITH OWNER / FINISHER

ALL HANDRAILS SHALL BE CONTINUOUS THE FULL LENGTH
OF THE STAIRS. HANDRAIL PORTION OF ALL HANDRAILS
SHALL NOT BE LESS THAN 1 1/4" NOR MORE THAN 2" IN
GROSS SECTIONAL DIMENSION, OR THE SHAPE SHALL
PROVIDE AN EQUIVALENT GRIPPING SURFACE

PAGE SIZE 24"X36"

SECOND FLOOR

SCALE: 1/4" = 1'-0"

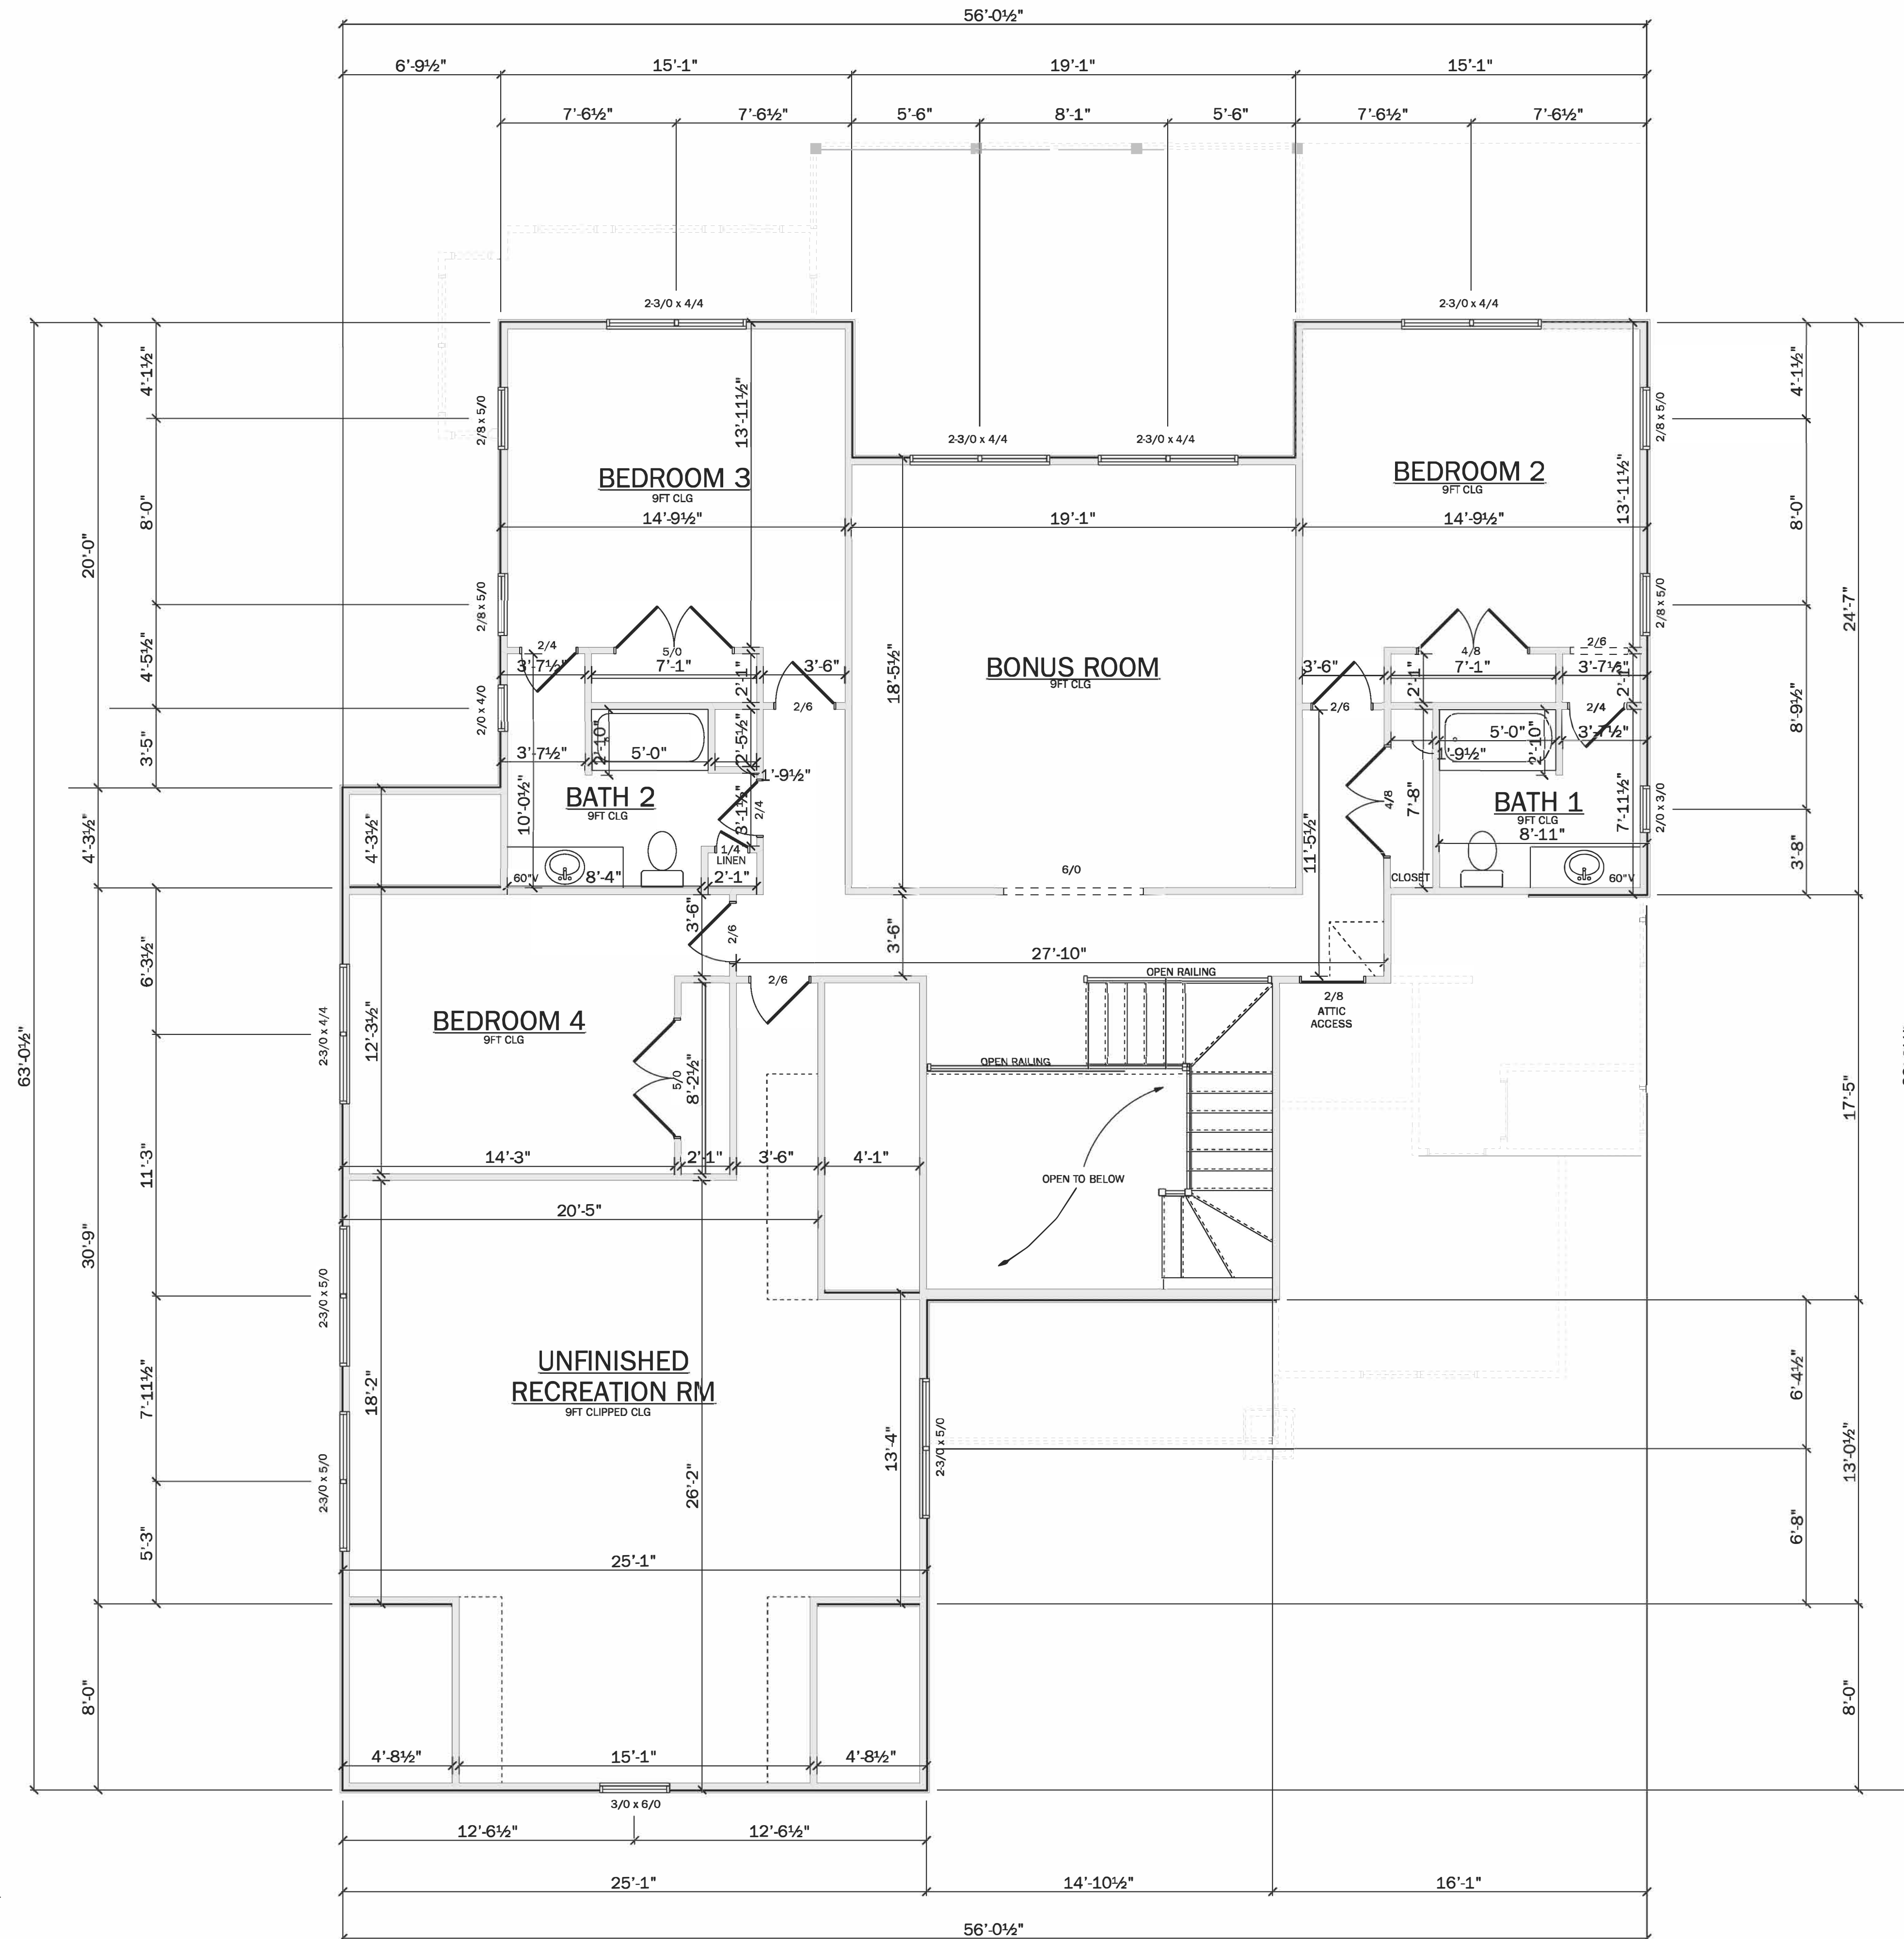

KEANE RESIDENCE

SECOND FLOOR

MP HOMES GENERAL CONTRACTOR

Mike Palmer

