


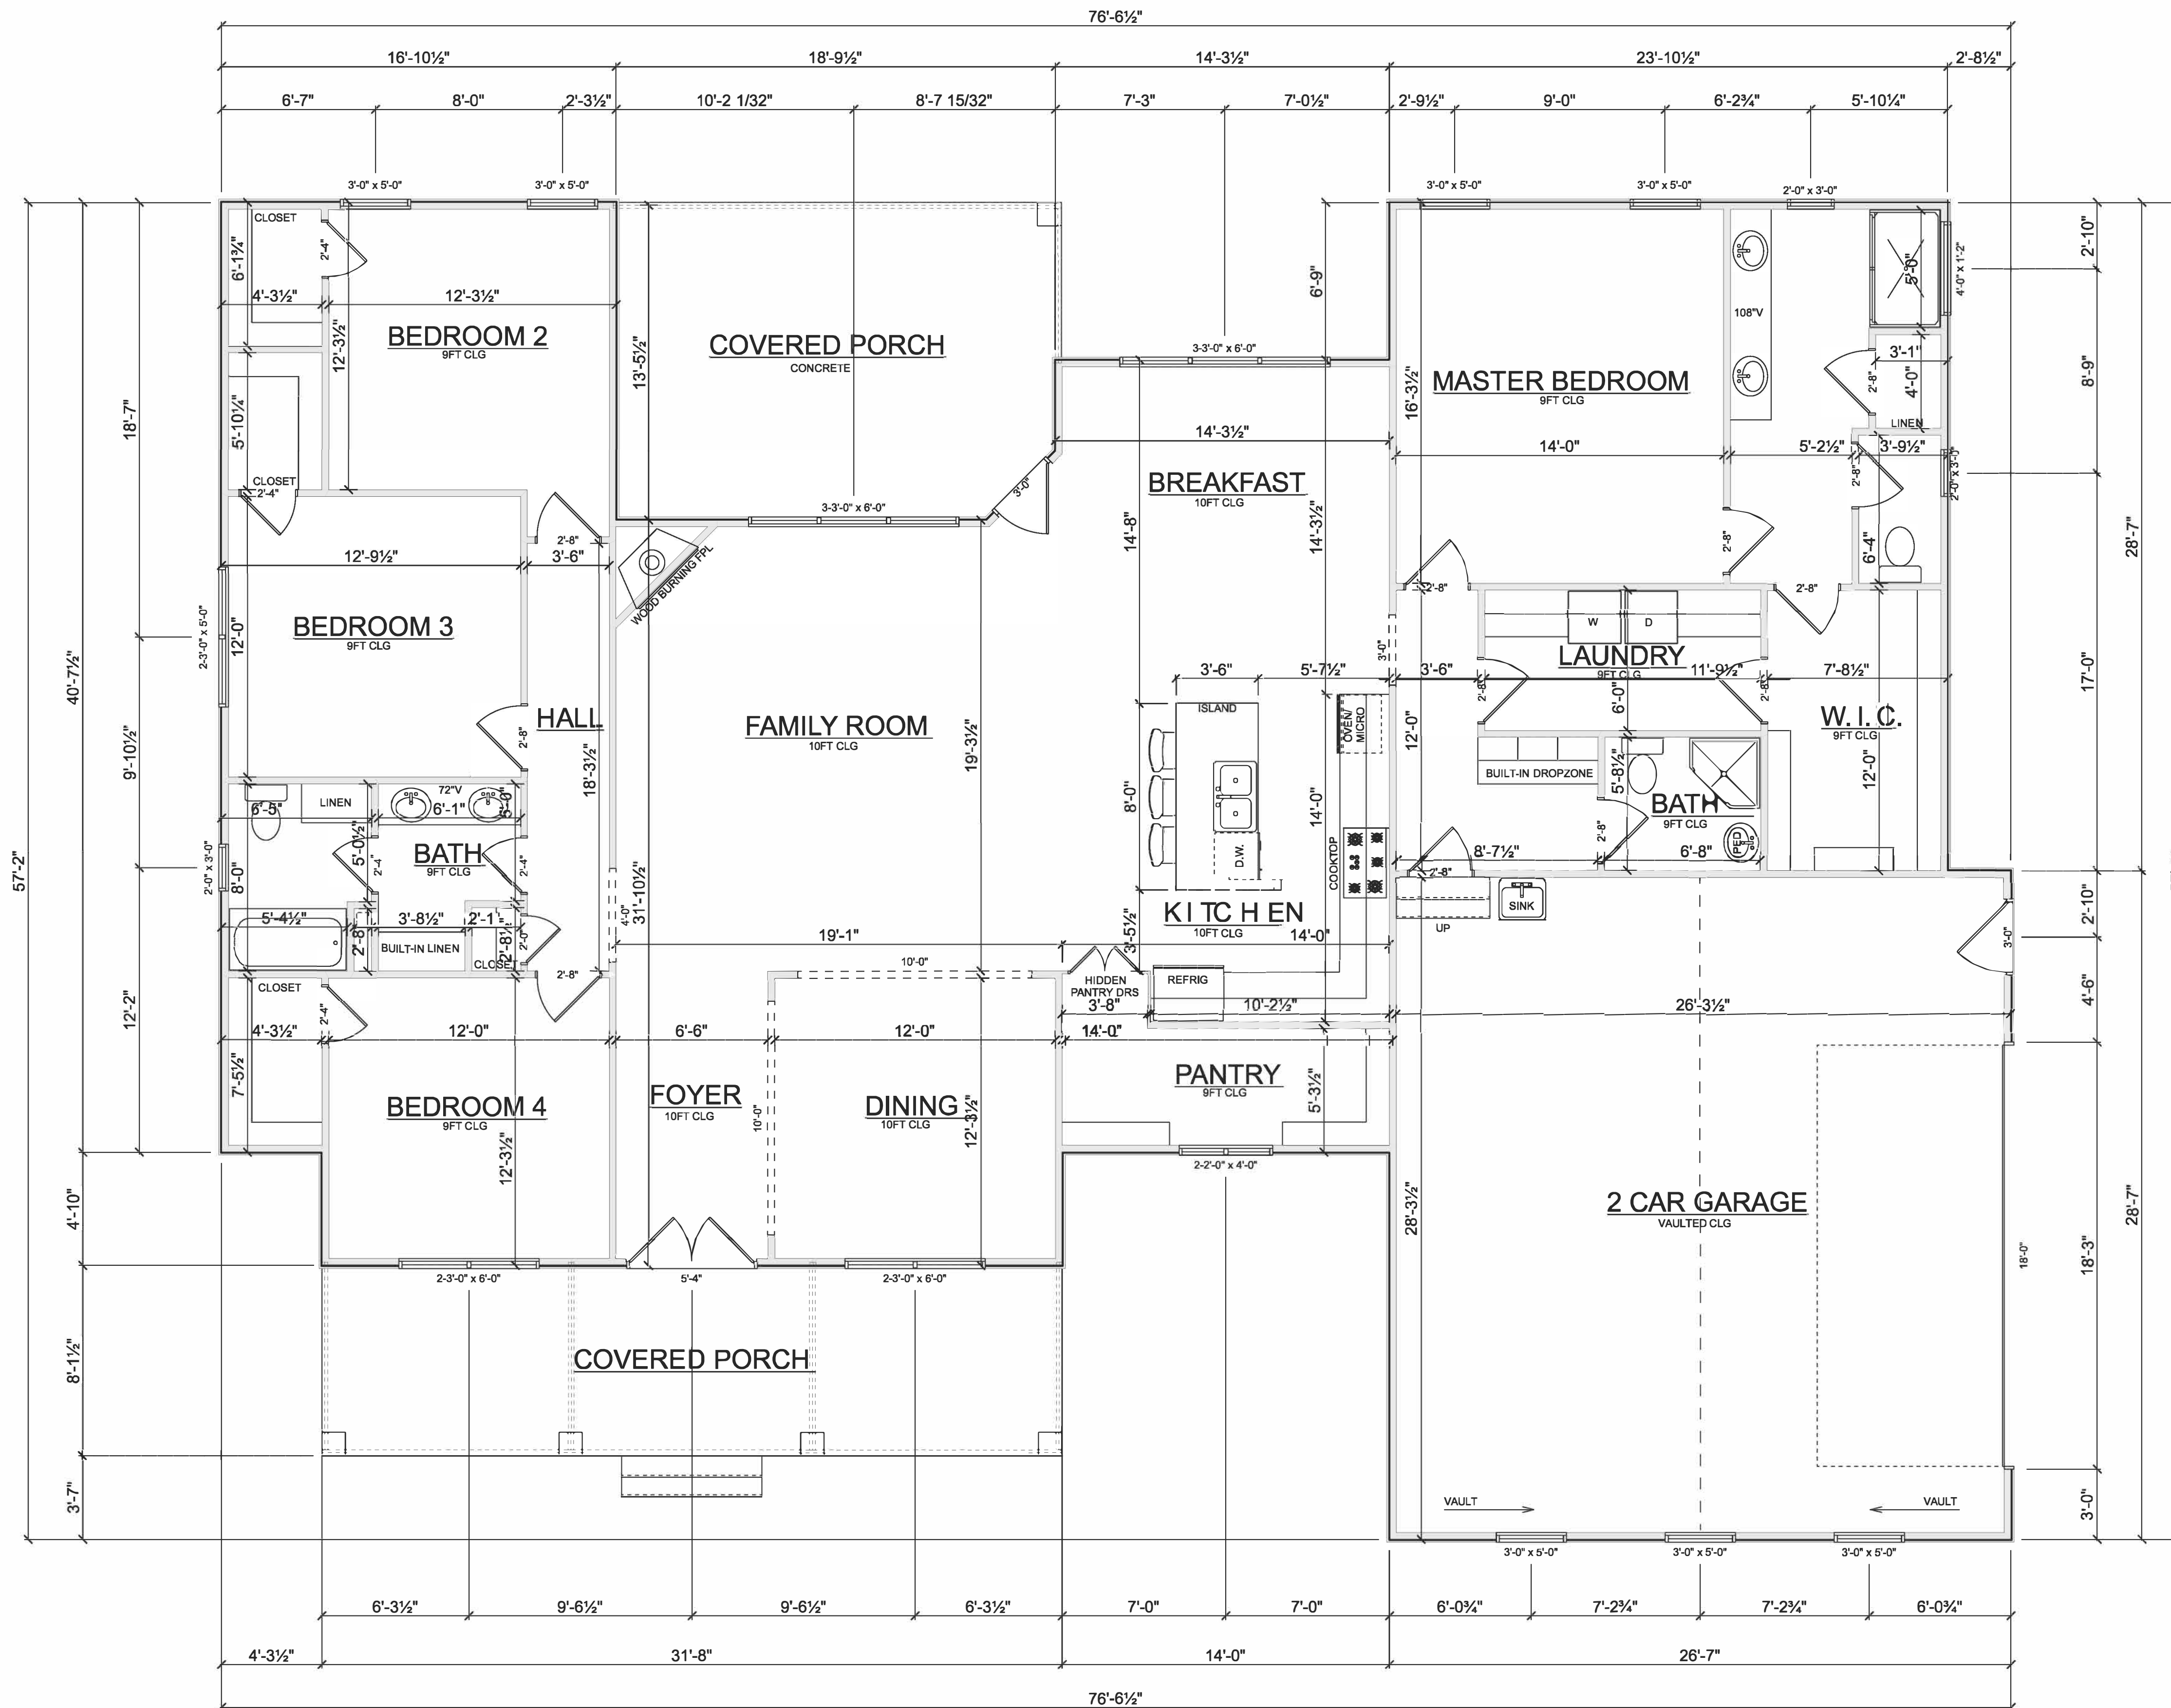

MAIN FLOOR
SCALE: 1/4" = 1'-0"

Sq Footage	
FIRST FLOOR	2528
TOTAL HEATED	2528
2 CAR GARAGE	750
FRONT PORCH	257
SCREEN PORCH	253
TOTAL UNDER ROOF	3788

